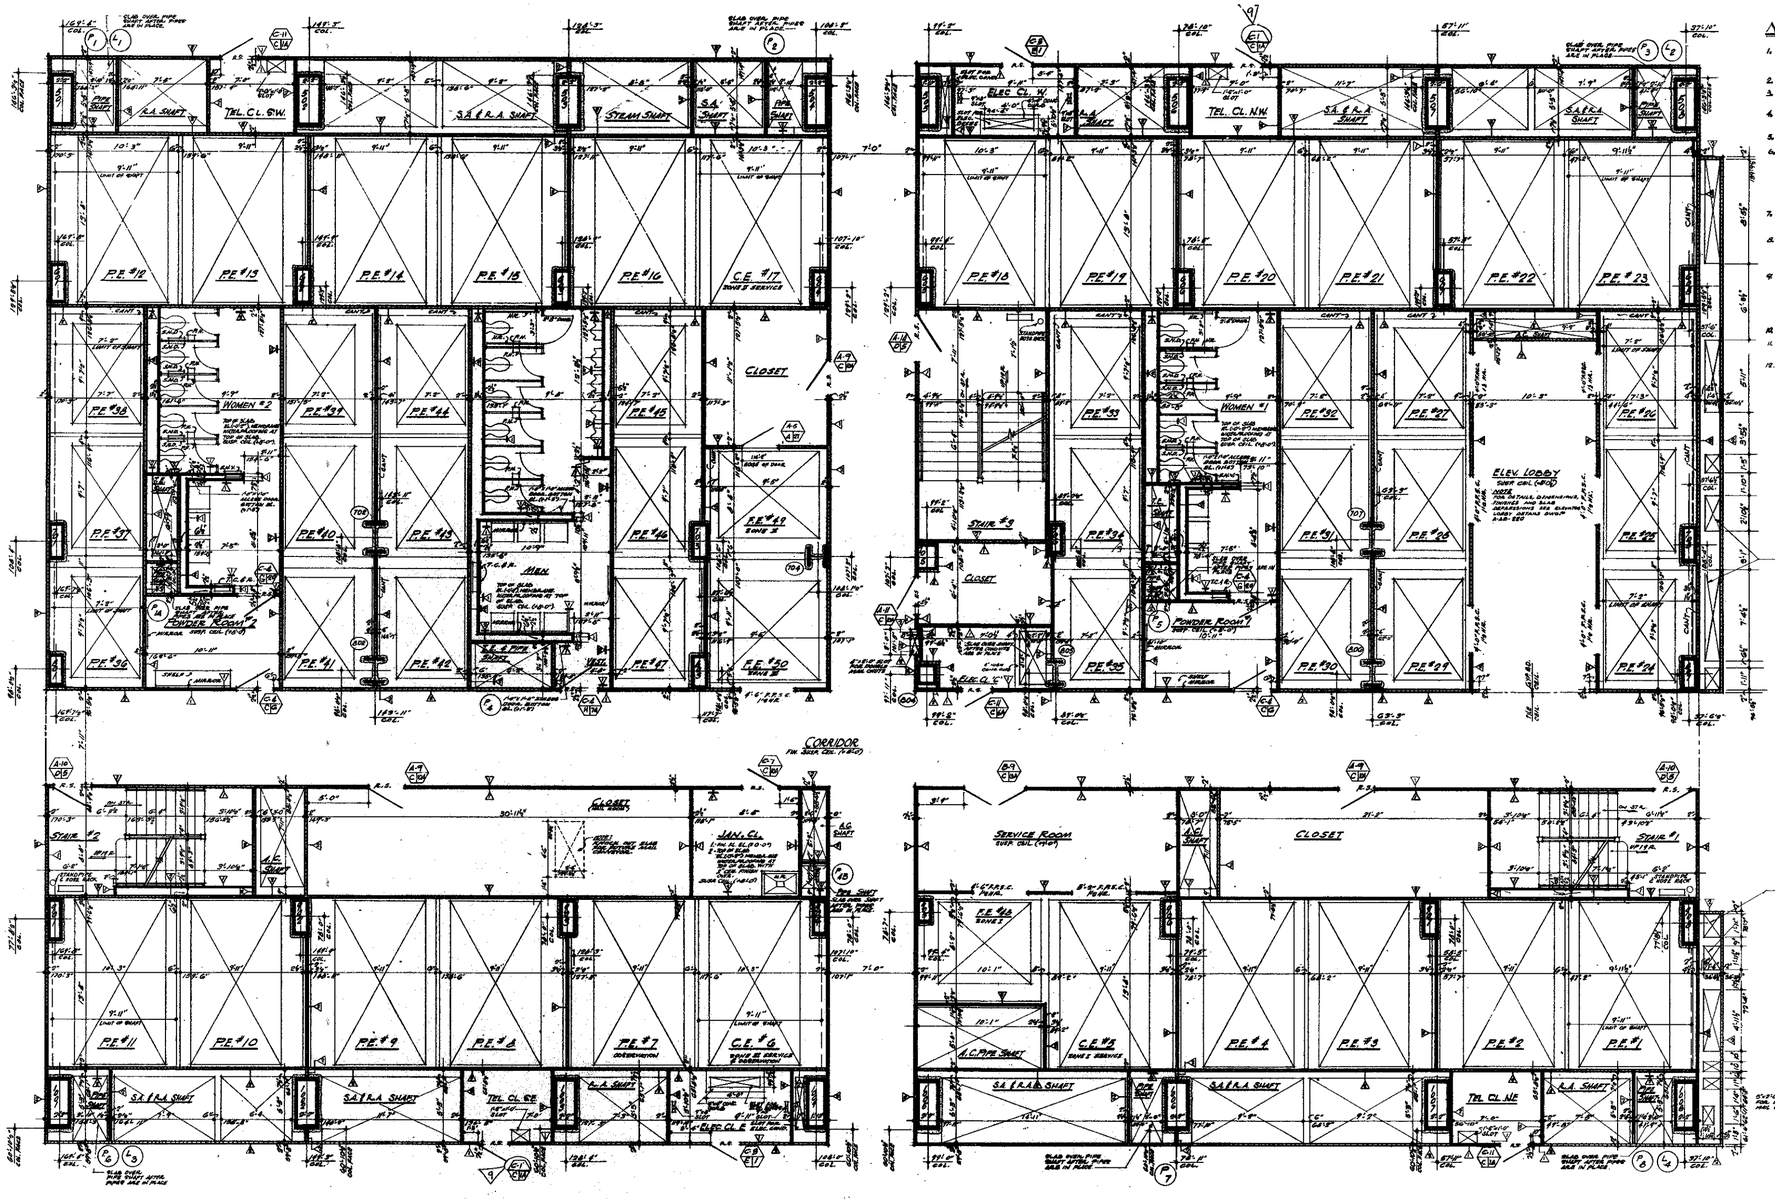



## NOTES

1. FOR GENERAL NOTES, KEY TO MATERIALS, SYMBOLS, ABBREVIATIONS, FINISH SCHEDULES, DOOR SCHEDULES AND SCHEDULES OF DRAWINGS SEE DRAWINGS # A-A-1 TO A-A-6
2. FOR COMPLETE "B" SCALE FLOOR PLAN SEE DRAWING # A-B-36
3. ALL ELEVATIONS GIVEN THUS (+0'-0") ARE IN RELATION TO FINISH FLOOR.
4. FOR MECHANICAL AND ELECTRICAL LAYOUTS SEE RESPECTIVE ENGINEERING DRAWINGS.
5. FOR TYPICAL STAIR DETAILS SEE DWGS# A-B-204, & A-B-205
6. ALL TRENCH HEADERS TO BE FIREPROOFED AT UNDERSIDE OF SLAB FOR A WIDTH OF 4'-0" WITH A SPRAY-ON TYPE FIREPROOFING. SEE ARCHITECTURAL SPECIFICATIONS FOR TYPE AND ELECTRICAL ENGINEERS AND CONTRACTORS APPROVED SHOP DRAWINGS FOR LOCATION AND EXTENT OF TRENCH HEADER AND FIREPROOFING.
7. "FINISH FL. ELEVATION # TOP OF SLAB ELEVATIONS ARE (+0'-0") UNLESS OTHERWISE SHOWN OR NOTED.
8. PROVIDE SOAP DISPENSERS IN MEN AND WOMEN'S TOILETS. ONE DISPENSER AT EACH LAVATORY. ACCESS DOOR TO SOAP DISPENSER VALVE TO BE LOCATED IN ACCORDANCE WITH TILE COUNTING. SEE TYPICAL TOILET DETAILS DRAWING "A-AB-214.
9. WHERE NO SUSPENDED CEILINGS ARE CALLED FOR, SUCH AS IN CLOSETS, STAIR LANDINGS, ETC., BOTTOM ELEVATION OF ALL PIPING AND DUCTWORK SHALL BE MAINTAINED AT 8'-6" ABOVE FINISHED FLOOR TO PROVIDE FOR ROTARY CEILING INSTALLATION AND CLEARANCE OF FULL HEIGHT DOORS.
10. EXTENT OF PUBLIC CORRIDOR, CEILING IS INDICATED THUS: _ _ _ _ _
11. CANTS ARE REQUIRED ON ALL BEAM PROJECTIONS OVER 9" NOMINAL (8" ACTUAL) DIMENSION IN ELEVATOR SHAFTS AND SHALL BE MINIMUM 16" FROM HORIZONTAL. SEE TYPICAL DETAILS
12. FOR TYPICAL PARTITION DETAILS SEE DWGS. # A-AB-206 TO A-AB-212

COLUMN DETAILS
SCALE: 1/2"=1'-0"

BULLETINS NOT DATED ARE IN THE PROCESS OF COMPLETION
CONTRACT BID DRAWING date 8-1-68

| NO. | DATE | BUL. NO. | BY |
|---|---|---|---|
| | | 11-23-71 | B-186 | L.L. |
| | | 9-29-69 | B-91 | L.L. |
| | | 9-29-69 | B-25 | L.L. |
| | | 9-29-69 | B-26 | E.C. |
| | | 9-29-69 | B-18 | E.C. |
| | | 9-29-69 | B-12 | E.C. |
| | | 9-29-69 | B-9 | E.C. |
| | | 9-29-69 | B-13 | E.C. |
| | | 8-1-68 | B-6 | K.T.A. |

REVISIONS

APPROVED
CHIEF, PLANNING DIVISION
DATE

# THE WORLD TRADE CENTER
THE PORT OF NEW YORK AUTHORITY

MINORU YAMASAKI & ASSOCIATES — MINORU YAMASAKI, ARCHITECT
EMERY ROTH & SONS — RICHARD ROTH, ARCHITECT
WORTHINGTON, SKILLING, HELLE & JACKSON — STRUCTURAL ENGINEERS
JAROS, BAUM & BOLLES — MECHANICAL ENGINEERS
JOSEPH R. LORING & ASSOCIATES — ELECTRICAL ENGINEERS
THE PORT OF NEW YORK AUTHORITY — PAVING, UTILITIES, FOUNDATIONS

1/4"=1'-0" 0" 1' 2' 3' 4' 8" 12'

TITLE: 9TH FLOOR CORE PLAN

| | | | |
|---|---|---|---|
| DRAWN | | CHECKED | |
| SCALE | 1/4"=1'-0" | DATE | 7-31-67 |
| PROJECT NUMBER | | SHEET | OF |
| DRAWING NUMBER | A-B-37 | | |