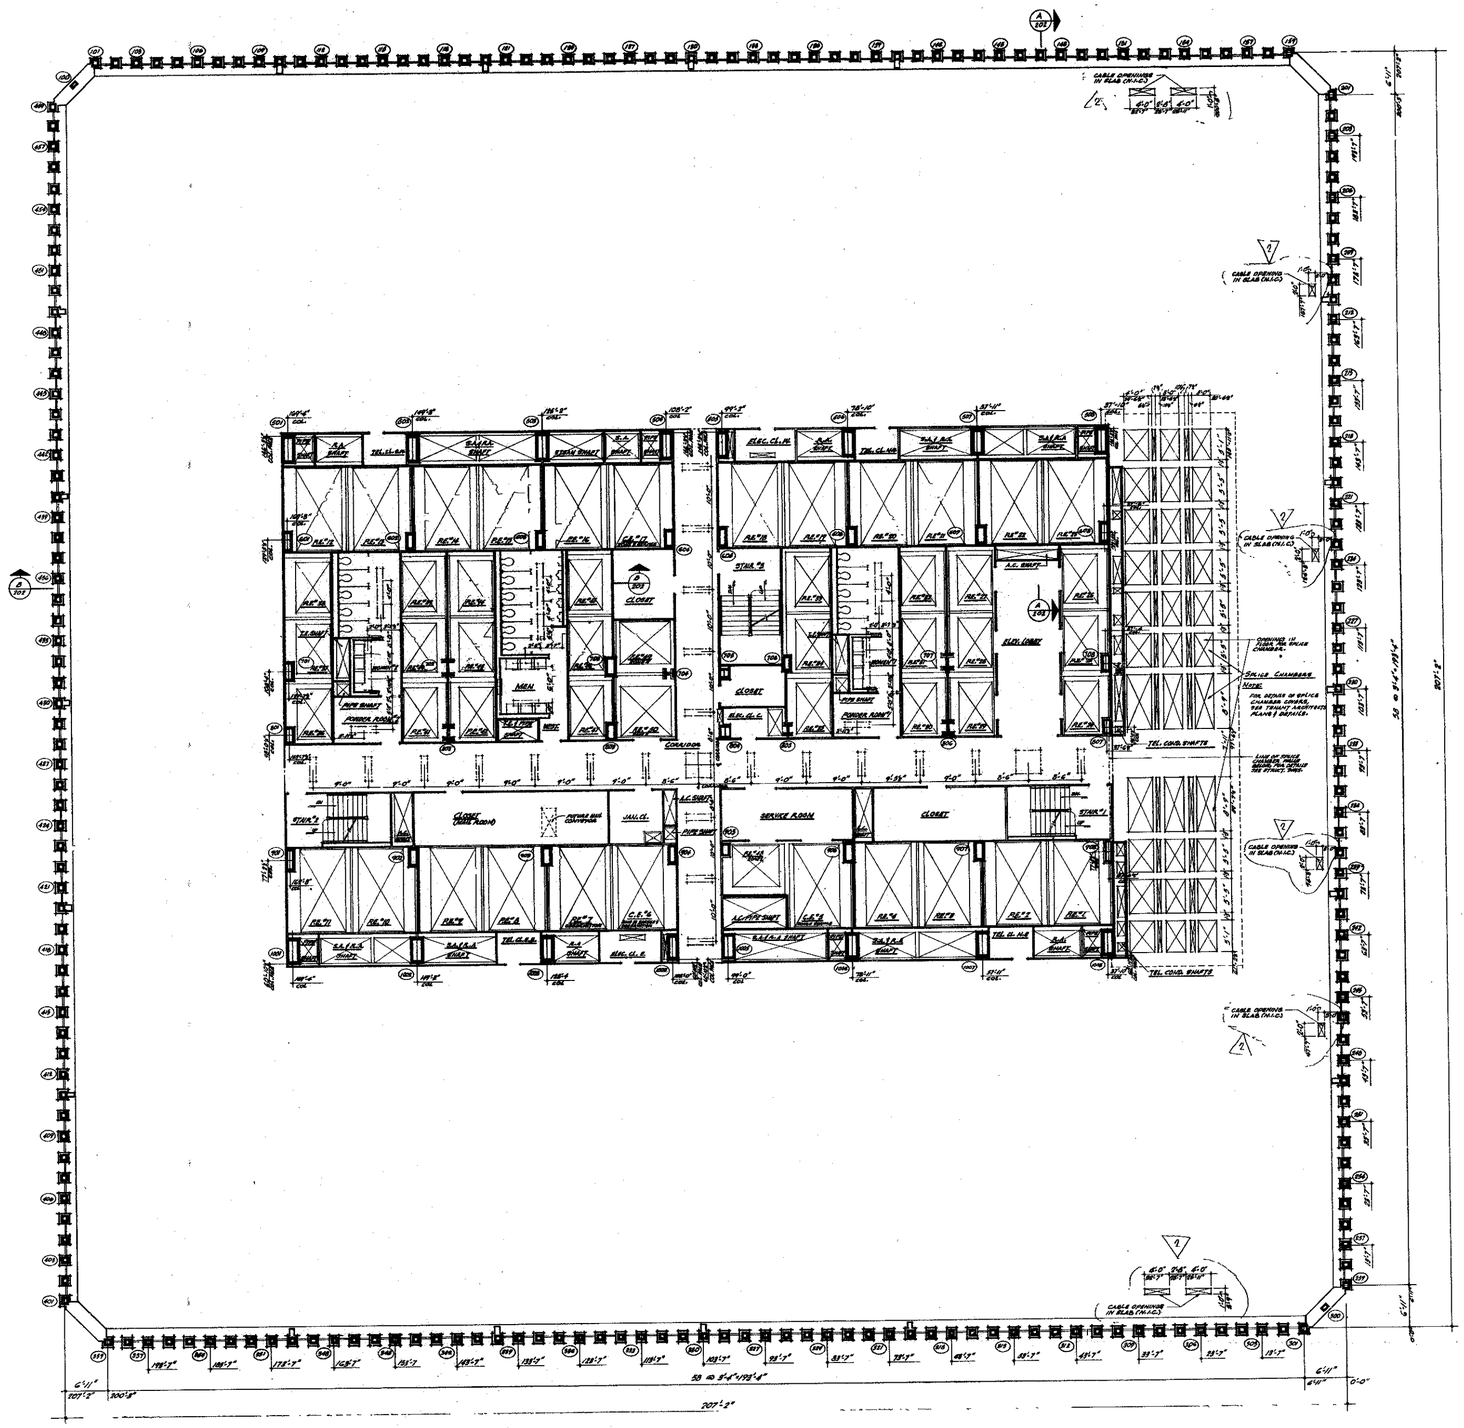


NORTH

NOTES

1. FOR GENERAL NOTES, KEY TO MATERIALS, SYMBOLS, ABBREVIATIONS, FINISH SCHEDULES, DOOR SCHEDULES AND SCHEDULES OF DRAWING, SEE DRAWING "A-B-1 TO A-B-4".
2. FOR COMPLETE DIMENSIONS AND NOTES IN CORE AREA SEE 1/8" SCALE CORE DRAWING "A-B-43".
3. ALL ELEVATION GIVEN THUS (12'-0") ARE IN RELATION TO FINISH FLOOR.
4. FOR MECHANICAL AND ELECTRICAL LAYOUT SEE RESPECTIVE ENGINEERS DRAWING.
5. ALL TRENCH HEADERS TO BE FIREPROOFED AT UNDERSIDE OF SLAB FOR A WIDTH OF 1'-0" WITH A 2HR-UL-263 TYPE FIREPROOFING. SEE ARCHITECTURAL SPECIFICATIONS FOR TYPE AND ELECTRICAL ENGINEERS AND CONTRACTORS APPROVED SHOP DRAWING FOR LOCATION AND EXTENT OF TRENCH HEADER AND FIREPROOFING.
6. CORRIDOR & TOILET LIGHTING LAYOUTS AS SHOWN, FOR ALL OTHER LIGHTING SEE ELECTRICAL ENGINEERS AND ARCHITECTURAL DETAILS.
7. FINISH FLOOR ELEVATION IS TOP OF SLAB ELEVATION MINUS (12'-0") UNLESS OTHERWISE SHOWN OR NOTED.
8. WHERE NO SUSPENDED CEILING HAS BEEN CALLED FOR, SUCH AS IN CLOSETS, STAIR PASSAGES ETC., BOTTOM ELEVATION OF ALL PIPING AND DUCTWORK SHALL BE MAINTAINED AT 8'-4" ABOVE FINISHED FLOOR TO PROVIDE FOR FUTURE CEILING INSTALLATION AND CLEARANCE OF FULL HEIGHT DOORS.
9. EXTENT OF PUBLIC CORRIDOR CEILING IS INDICATED THUS: ———

BULLETINS NOT DATED ARE IN THE PROCESS OF COMPLETION

CONTRACT	BID	DRAWING	date

NO.	DATE	SUB. NO.	BY
1	11-23-71	B-185	L.V.
2	1-28-71	B-84	L.V.

REVISIONS

APPROVED

CHIEF, PLANNING DIVISION

DATE

1/8"=1'-0" 0 4' 8' 16' 24

THE WORLD TRADE CENTER

THE PORT OF NEW YORK AUTHORITY

MINORU YAMASAKI & ASSOCIATES
MINORU YAMASAKI, ARCHITECT

EMERY ROTH & SONS
RICHARD ROTH, ARCHITECT

WORTHINGTON, SKILLING, HELLE & JACKSON
STRUCTURAL ENGINEERS

JAROS, BAUM & BOLLES
MECHANICAL ENGINEERS

JOSEPH R. LORING & ASSOCIATES
ELECTRICAL ENGINEERS

THE PORT OF NEW YORK AUTHORITY
PAVING UTILITIES, FOUNDATIONS

TITLE: 12TH FLOOR PLAN

DRAWN	L.M.L.	CHECKED	
SCALE	1/8"-1'-0"	DATE	3-1-69
PROJECT NUMBER		SHEET	OF
DRAWING NUMBER	A-B-42		