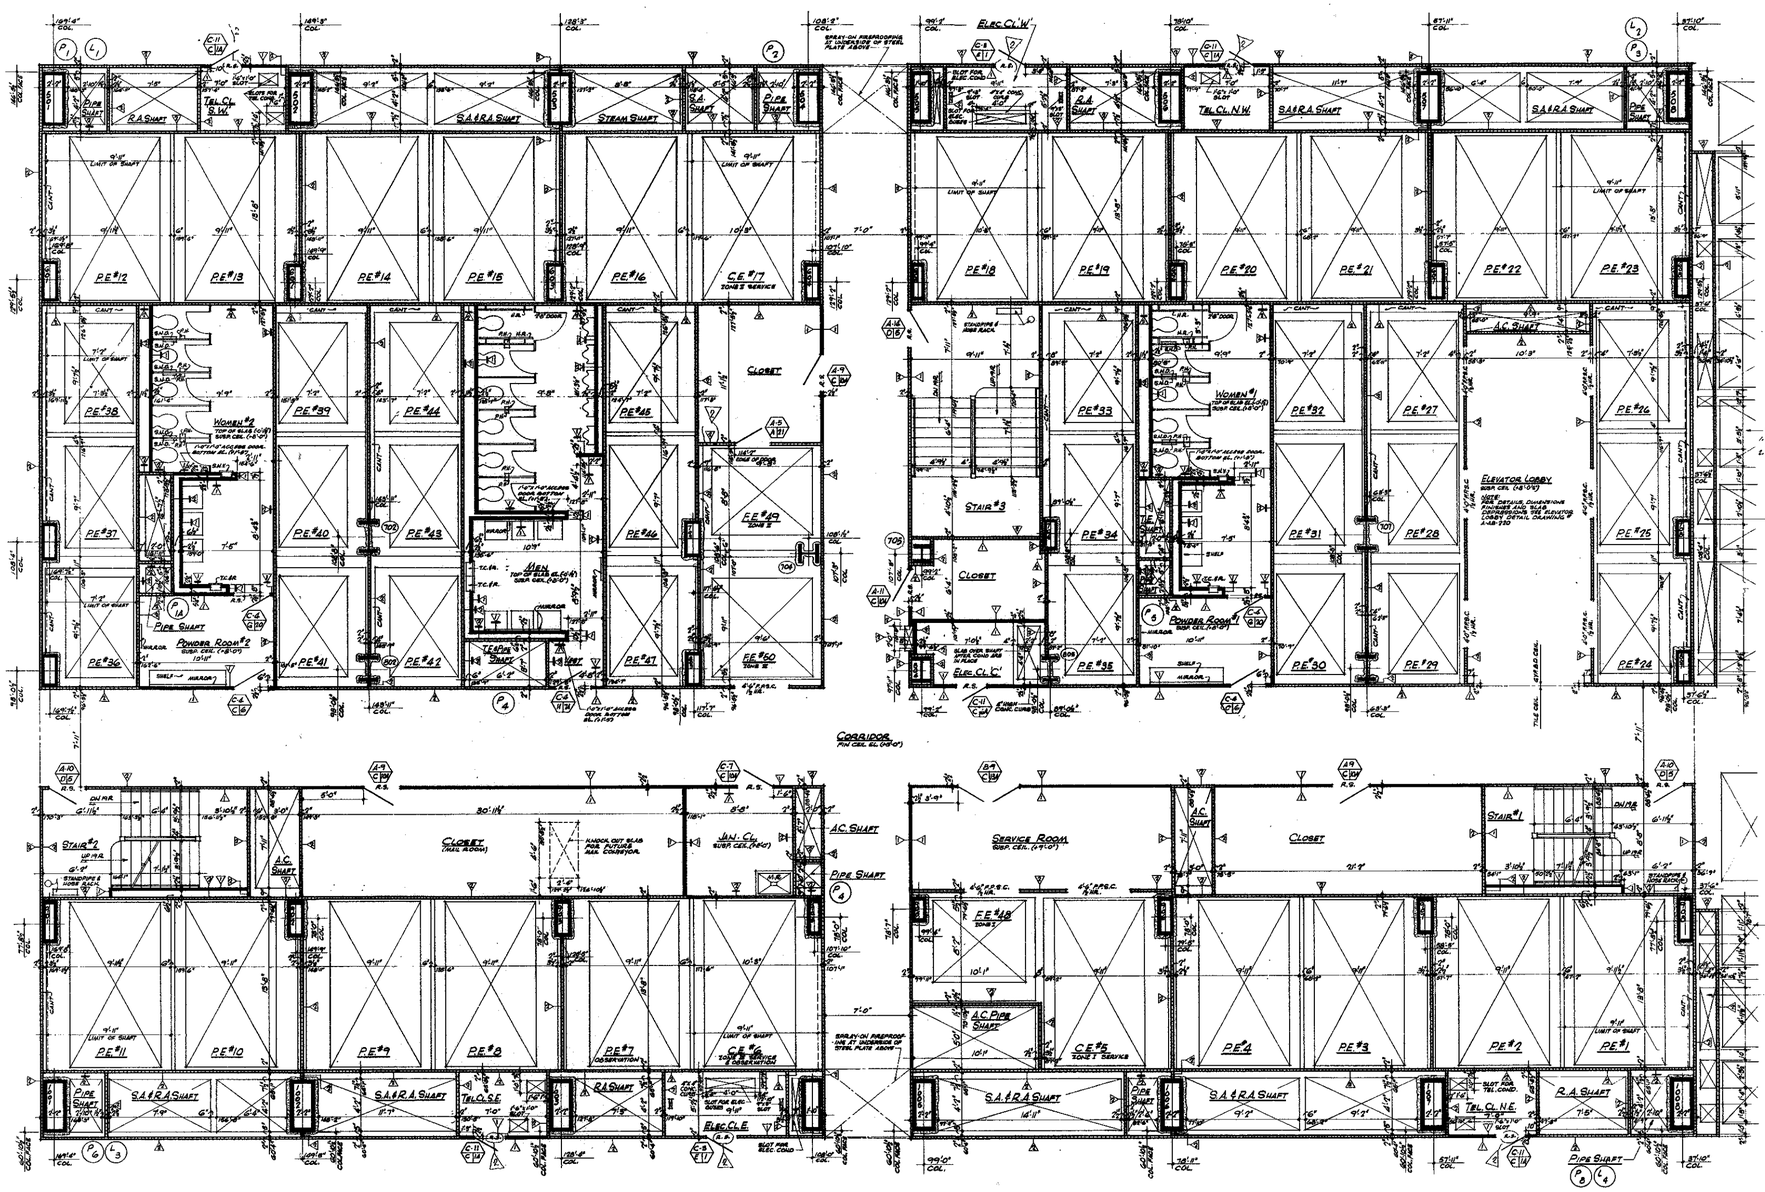


NOTES

1. FOR GENERAL NOTES, KEY TO MATERIALS, SYMBOLS, ABBREVIATIONS, FINISH SCHEDULES, DOOR SCHEDULES, AND SCHEDULES OF DRAWINGS SEE DRAWINGS #A-B-1 TO A-B-6
2. FOR COMPLETE 5/8" SCALE FLOOR PLAN SEE DRAWING #A-B-42
3. ALL ELEVATIONS GIVEN THUS (10'0") ARE IN RELATION TO FINISH FLOOR.
4. FOR MECHANICAL AND ELECTRICAL LAYOUTS SEE RESPECTIVE ENGINEERS' DRAWINGS.
5. FOR TYPICAL STAIR DETAILS SEE DWG# A-AB-204 AND A-AB-205
6. ALL TRENCH HEADERS TO BE FIREPROOFED AT UNDERSIDE OF SLAB FOR A WIDTH OF 4'-0" WITH A SPRAY-ON TYPE FIREPROOFING SEE ARCHITECTURAL SPECIFICATIONS FOR TYPE AND ELECTRICAL ENGINEERS AND CONTRACTORS APPROVED SHOP DRAWINGS FOR LOCATION AND EXTENT OF TRENCH HEADERS AND FIREPROOFING.
7. FINISH FLOOR ELEVATIONS & TOP OF SLAB ELEVATION ARE (0'0") UNLESS OTHERWISE SHOWN OR NOTED.
8. PROVIDE SOAP DISPENSERS IN MEN & WOMENS TOILETS. ONE DISPENSER AT EACH LAVATORY. ACCESS DOORS TO SOAP DISPENSER UNDER TO BE LOCATED IN ACCORDANCE WITH TILE COURSING. SEE TYPICAL TOILET DETAILS DRG#A-AB-214
9. WHERE NO SUSPENDED CEILINGS ARE CALLED FOR, BULKHEADS IN CLOSETS, STAIR PASSAGES ECT. BOTTOM ELEVATION OF ALL HUNG & SOFFITS DOOR, SHALL BE MAINTAINED AT 8'-0" ABOVE FINISH FLOOR, TO PROVIDE FOR FUTURE CEILING INSTALLATION AND CLEARANCE OF FULL HEIGHT DOORS.
10. EXTENT OF PUBLIC CORRIDOR CEILING IS INDICATED THUS: ——— ——
11. CANTS ARE REQUIRED ON ALL BEAM PROJECTIONS OVER 2" NOMINAL ("ACTUAL) DIMENSION IN ELEVATOR SHAFTS AND SHALL BE MINIMUM "15" FROM HORIZONTAL. SEE TYPICAL DETAILS.
12. FOR TYPICAL PARTITION DETAILS SEE DRAWINGS #A-AB-206 TO A-AB-212

BULLETINS NOT DATED ARE IN THE PROCESS OF COMPLETION
CONTRACT #BID DRAWING date

NO.	DATE	BUL. NO.	BY

REVISIONS

NO.	DATE	BUL. NO.	BY
4	11-24-70	B-70	L.J.
3	5-27-70	B-48	A.W.

REVISIONS

APPROVED

CHIEF, PLANNING DIVISION
DATE

1/4"=1'-0" 0 1' 2' 3' 4' 8' 12'

THE WORLD TRADE CENTER

THE PORT OF NEW YORK AUTHORITY

MINORU YAMASAKI & ASSOCIATES
MINORU YAMASAKI, ARCHITECT

WORTHINGTON, SKILLING, HELLE & JACKSON
STRUCTURAL ENGINEERS

JOSEPH R. LORING & ASSOCIATES
ELECTRICAL ENGINEERS

EMERY ROTH & SONS
RICHARD ROTH, ARCHITECT

JAROS, BAUM & BOLLES
MECHANICAL ENGINEERS

THE PORT OF NEW YORK AUTHORITY
PAVING UTILITIES, FOUNDATIONS

TITLE: 12TH FL CORE PLAN

DRAWN	EPC	CHECKED	
SCALE	1/4"=1'0"	DATE	8-17-69
PROJECT NUMBER		SHEET	OF
DRAWING NUMBER	A·B·43		