
NORTH

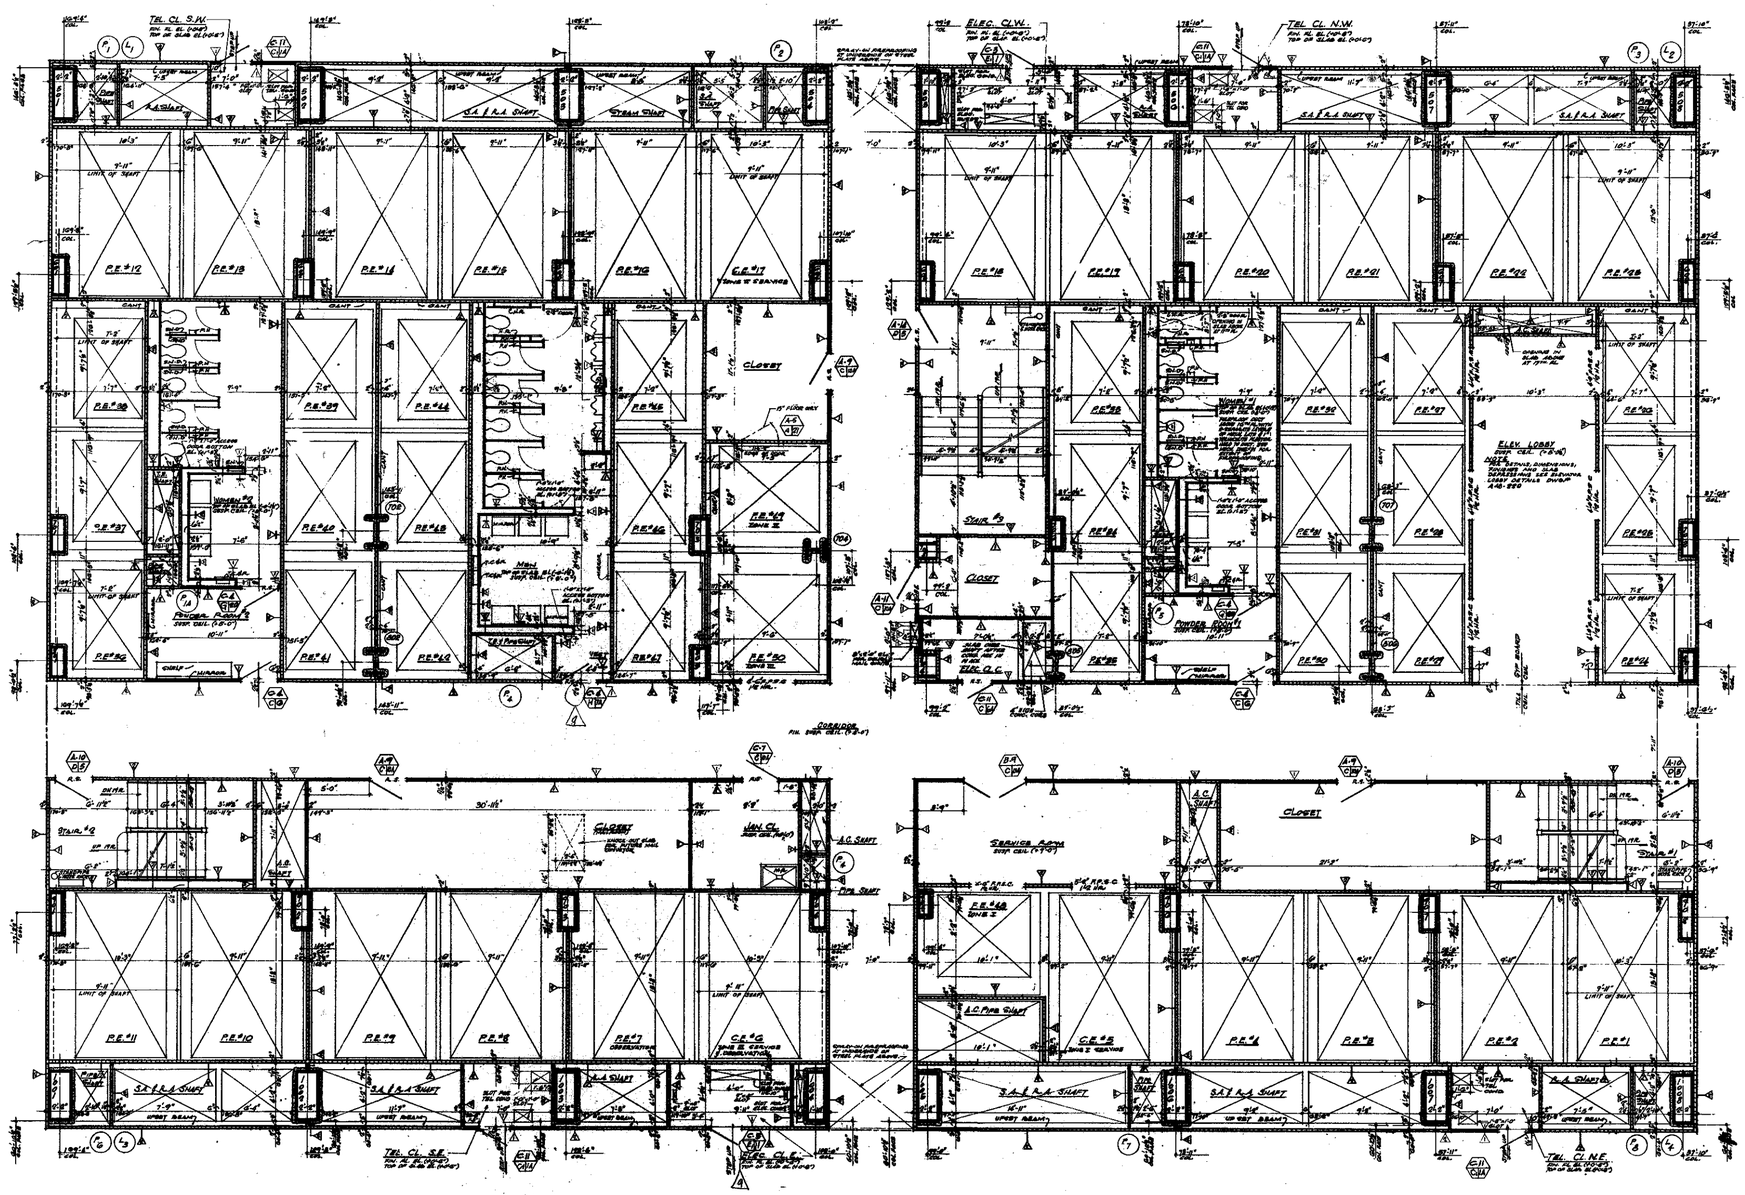

NOTES

1. FOR GENERAL NOTES, KEY TO MATERIALS, SYMBOLS, ABBREVIATIONS, FINISH SCHEDULES, DOOR SCHEDULES AND SCHEDULES OF DRAWINGS SEE DRAWINGS # A-B-1 TO A-B-5
2. FOR COMPLETE 1/8" SCALE FLOOR PLAN SEE DRAWING #A-B-46
3. ALL ELEVATIONS GIVEN THUS (100-0") ARE IN RELATION TO FINISH FLOOR.
4. FOR MECHANICAL AND ELECTRICAL LAYOUTS SEE RESPECTIVE ENGINEERS DRAWINGS.
5. FOR TYPICAL STAIR DETAILS SEE DWG.# A-B-106 AND A-B-206
6. ALL TRENCH HEADERS TO BE FIREPROOFED AT UNDERSIDE OF SLAB FOR A WIDTH OF 9'-0" WITH A SPRAY-ON TYPE FIREPROOFING. SEE ARCHITECTURAL SPECIFICATIONS FOR TYPE AND ELECTRICAL ENGINEERS AND CONTRACTORS APPROVED SHOP DRAWINGS FOR LOCATION AND EXTENT OF TRENCH HEADER AND FIREPROOFING.
7. FINISH FLOOR ELEVATION 7 7.00 OR SLAB ELEVATIONS ARE (100-0") UNLESS OTHERWISE SHOWN OR NOTED.
8. PROVIDE SOAP DISPENSERS IN MEN AND WOMENS TOILETS, ONE DISPENSER AT EACH LAVATORY ACCESS. DOORS TO HOLD DISPENSER VALVES TO BE LOCATED IN ACCORDANCE WITH TILE COURSING. SEE TYPICAL TOILET DETAILS DWG.# B14.
9. WHERE NO SUSPENDED CEILINGS ARE CALLED FOR, SUCH AS IN CLOSETS, STAIR PASSAGES ETC., BOTTOM ELEVATION OF ALL PIPING AND DUCTWORK SHALL BE MAINTAINED AT 8'-6" ABOVE FINISHED FLOOR, TO PROVIDE FOR EITHER CEILING INSTALLATION AND CLEARANCE OF FULL HEIGHT DOORS.
10. EXTENT OF PUBLIC CORRIDOR CEILING IS INDICATED THUS: _____
11. CUNTS ARE RECORDED IN ALL RISER LOCATIONS WHERE 24" NOMINAL (ACTUAL) DIMENSION, IN REMOTE RISERS AND SHALL BE MAINTAINED 15" FROM HORIZONTAL. SEE TYPICAL DETAILS
12. FOR TYPICAL PARTITION DETAILS SEE DRAWINGS A-B-106 TO A-B-216

BULLETINS NOT DATED ARE IN THE PROCESS OF COMPLETION

CONTRACT BID DRAWING date 8-1-68

NO.	DATE	SUB. NO.	BY
1	11-26-70	B-78	L.M.
2	9-29-69	B-51	L.M.
3	9-29-69	B-55	L.M.
4	9-29-69	B-9	D.L.
5	9-29-69	B-12	D.L.
6	9-29-69	B-13	D.L.
7	9-29-69	B-15	D.L.
8	9-29-69	B-17	D.L.
9	8-1-68	B-6	R.T.H.

REVISIONS

APPROVED

CHIEF, PLANNING DIVISION

DATE

REGISTERED ARCHITECT — NEW YORK STATE — NO. 31727

1/4"=1'-0" 0 1' 2' 3' 4' 8' 12'

THE WORLD TRADE CENTER

THE PORT OF NEW YORK AUTHORITY

MINORU YAMASAKI & ASSOCIATES
MINORU YAMASAKI, ARCHITECT

EMERY ROTH & SONS
RICHARD ROTH, ARCHITECT

WORTHINGTON, SKILLING, HELLE & JACKSON
STRUCTURAL ENGINEERS

JAROS, BAUM & BOLLES
MECHANICAL ENGINEERS

JOSEPH R. LORING & ASSOCIATES
ELECTRICAL ENGINEERS

THE PORT OF NEW YORK AUTHORITY
PAVING, UTILITIES, FOUNDATIONS

TITLE: 13TH TO 16TH FL. CORE PLAN

DRAWN		CHECKED	
SCALE	1/4"=1'-0"	DATE	7-31-67
PROJECT NUMBER		SHEET	OF
DRAWING NUMBER	A·B·45		