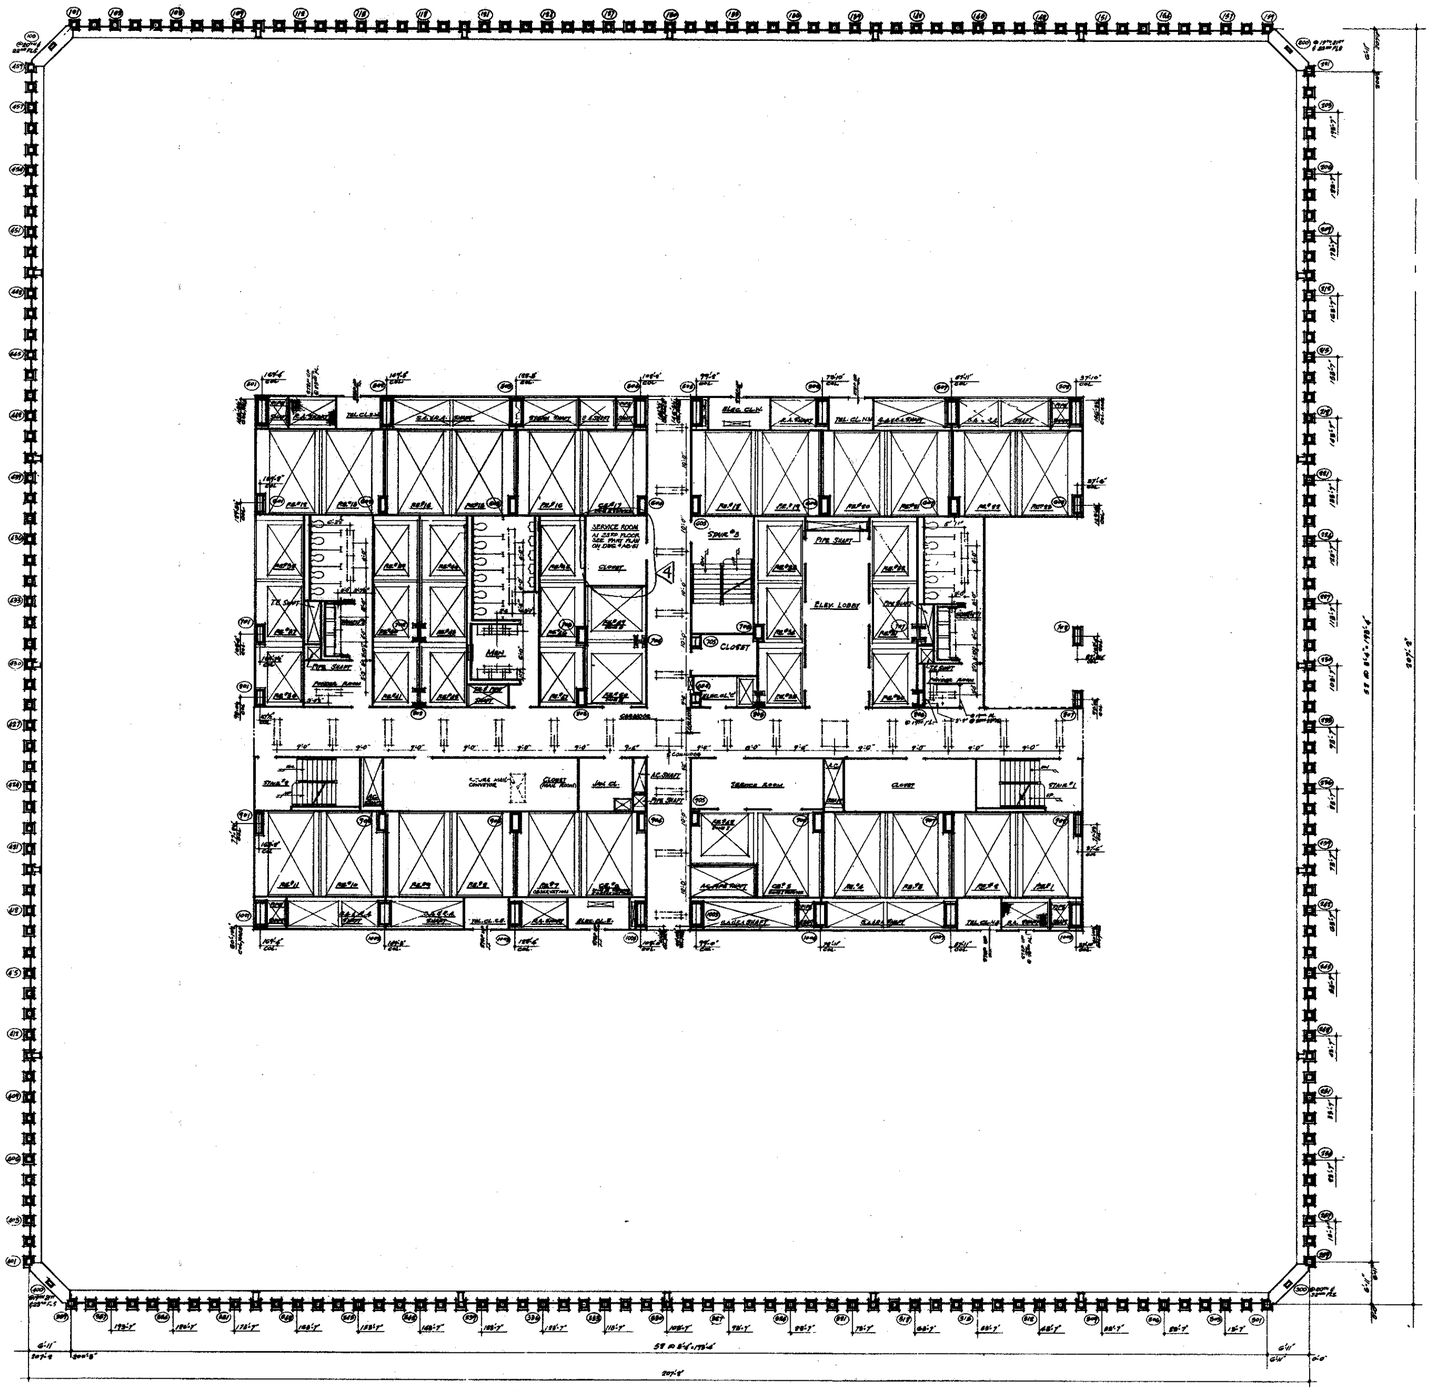


NORTH

Notes

1. FOR GENERAL NOTES AND TO MATERIAL SYMBOLS, ABBREVIATIONS, PLANT TREATMENT, DOOR, FINISHES AND THICKNESS OF DEMISING SEE DRAWING T-A-1 TO T-A-6.
2. FOR CONCRETE CONSTRUCTION AND JOISTS SEE DRAWING T-A-10.
3. ALL WINDOWS GIVEN THEY (THEY-3 ARE 10" ELEVATION TO FINISH FLOOR.
4. FOR MECHANICAL AND ELECTRICAL LEGEND, SEE "ARCHITECTURAL SYMBOLS".
5. ALL TRENCH HEADERS TO BE PRECAMBERED AT LABORATORY OF SLAB FOR A WIDTH OF 4'-2" WITH A 2000-LBS TYPE PRESTRESSING. SEE ARCHITECTURAL SPECIFICATIONS FOR TYPE AND ELECTRICAL DRAWINGS AND CONTRACTOR'S SHOP DRAWINGS FOR LOCATION AND EXTENT OF TRENCH HEADER AND PRESTRESSING.
6. CORRIDOR AND TOILET LIGHTING AS SHOWN FOR ALL OTHER LIGHTING SEE ELECTRICAL DRAWINGS AND ARCHITECTURAL DETAILS.
7. MINIMUM FLOOR ELEVATION AND TOP OF SLAB ELEVATIONS ARE (20-0") UNLESS OTHERWISE SHOWN OR NOTED.
8. WHERE NO SUSPENDED CEILINGS ARE CALLED FOR, SUCH AS IN CLOSETS, STAIR, PASSAGES ETC., BOTTOM ELEVATION OF ALL FRAMING AND INSTALLATIONS SHALL BE MAINTAINED AT 8'-4" ABOVE FINISHED FLOOR, TO PROVIDE FOR FUTURE CEILING INSTALLATION AND CLEARANCE OF FULL HEIGHT DOORS.
9. EXTENT OF PUBLIC CORRIDOR CEILING IS INDICATED THUS: _ _ _ _ _ _

CONTRACT BID DRAWING date 8-1-68

NO.	DATE	SUB. NO.	BY
1	7-15-70	S-840	J.K.
2	9-29-69	S-35	L.K.
3	7-29-69	S-12	L.K.
4	11-1-68	S-7	K.R.

REVISIONS

APPROVED

CHIEF, PLANNING DIVISION

DATE

REGISTERED ARCHITECT NEW YORK STATE NO. 31

THE WORLD TRADE CENTER

THE PORT OF NEW YORK AUTHORITY

MINORU YAMASAKI & ASSOCIATES
MINORU YAMASAKI, ARCHITECT

EMERY ROTH & SONS
RICHARD ROTH, ARCHITECT

WORTHINGTON, SKILLING, HELLE & JACKSON
STRUCTURAL ENGINEERS

JAROS, BAUM & BOLLES
MECHANICAL ENGINEERS

JOSEPH R. LORING & ASSOCIATES
ELECTRICAL ENGINEERS

THE PORT OF NEW YORK AUTHORITY
PAVING, UTILITIES, FOUNDATIONS

1/8"=1'-0" 0 4' 8' 16' 24

TITLE: 19TH TO 23RD FLOOR PLAN

DRAWN | CHECKED
SCALE 1/8"=1'-0" | DATE 7-21-67
PROJECT NUMBER | SHEET OF
DRAWING NUMBER A·B·49