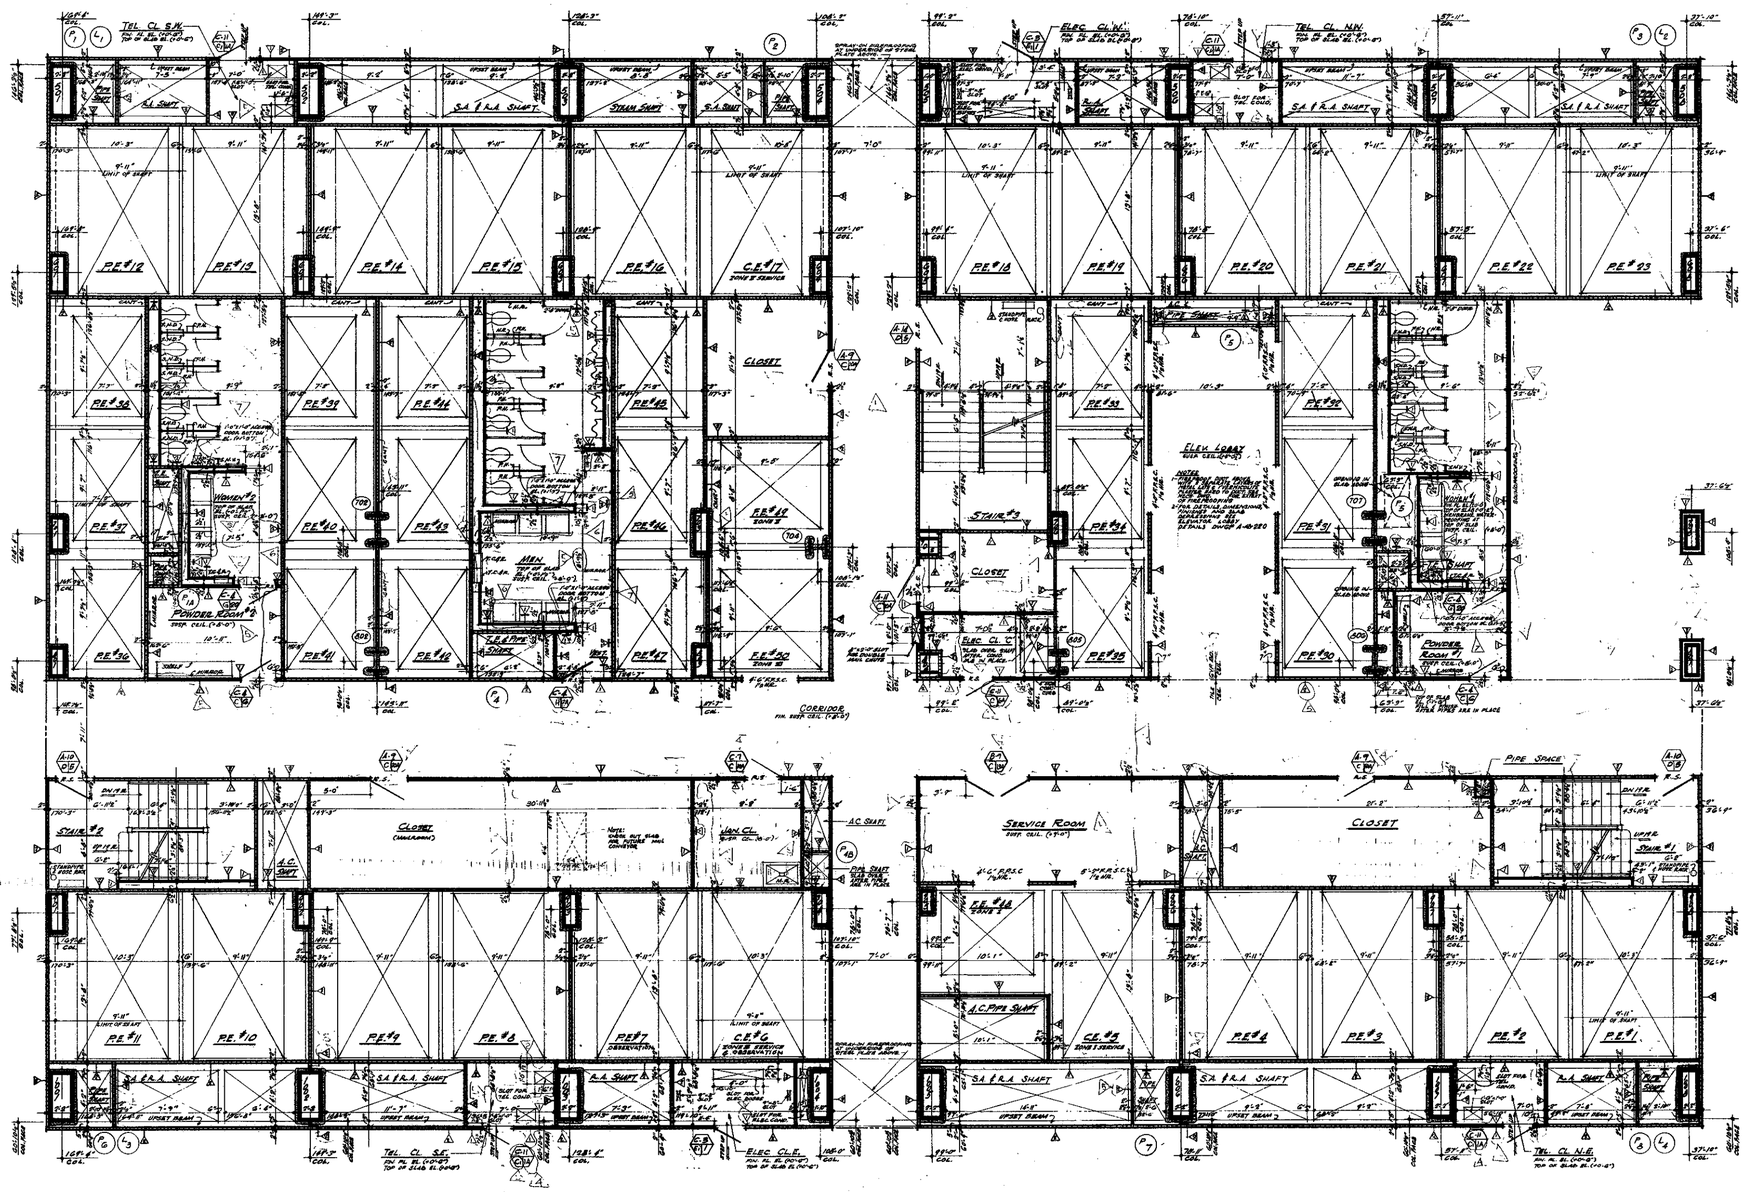


NOTES

1. FOR GENERAL NOTES, KEY TO MATERIALS, SYMBOLS, ABBREVIATIONS, FINISH SCHEDULES, DOOR SCHEDULES AND SCHEDULES OF DRAWINGS SEE DRAWINGS # A-8-1 TO A-8-4 & C
2. FOR COMPLETE ½" SCALE FLOOR PLAN SEE DRAWING #A-8-09
3. ALL ELEVATIONS GIVEN THUS (70'-0") ARE IN RELATION TO FINISH FLOOR.
4. FOR MECHANICAL AND ELECTRICAL LAYOUTS SEE RESPECTIVE ENGINEERS DRAWINGS.
5. FOR TYPICAL STAIR DETAILS SEE DWGS# A-48-206 AND A-48-205
6. ALL TRENCH HEADERS TO BE FIREPROOFED AT UNDERSIDE OF SLAB FOR A WIDTH OF 4'-0" WITH A SPRAY-ON TYPE FIREPROOFING. SEE ARCHITECTURAL SPECIFICATIONS FOR TYPE AND ELECTRICAL ENGINEERS AND CONTRACTORS APPROVED SHOP DRAWING FOR LOCATION AND EXTENT OF TRENCH HEADER AND FIREPROOFING.
7. FINISH FLOOR, ELEVATION ∫ TOP OF SLAB ELEVATIONS ARE (70'-0") UNLESS, OTHERWISE SHOWN OR NOTED.
8. PLUNGER SOAP DISPENSERS IN MEN AND WOMENS TOILETS, ONE SOAP DISPENSER AT EACH LAVATORY, ACCESS DOORS TO SOAP DISPENSER VALVES TO BE LOCATED IN ACCORDANCE WITH TILE COVERING. SEE TYPICAL TOILET DETAILS DRAWING #A-48-314.
9. AREAS W/ SUSPENDED CEILINGS ARE CALLED FOR, SUCH AS IN CLOSETS, STAIR, PASSAGES ETC, BOTTOM ELEVATION OF ALL PIPING AND DUCTWORK SHALL BE MAINTAINED AT 8'-6" ABOVE FINISHED FLOOR, TO PROVIDE FOR FUTURE CEILING INSTALLATION AND CLEARANCE OF FULL HEIGHT DOORS.
10. EXTENT OF PUBLIC CORRIDOR CEILING IS INDICATED THUS: _ _ _ _ _ _ _ _
11. CANTS ARE REQUIRED ON ALL BEAM PROJECTIONS OVER 9" NOMINAL (FACTUAL) DIMENSION, ON BEARING WALLS AND SHALL BE MINIMUM 75° FROM HORIZONTAL. SEE TYPICAL DETAILS.
12. FOR FIREPROOFING OF FREE STANDING COLUMNS AND TYPICAL PARTITION DETAILS SEE DWGS. A-48-206 TO A-48-210

CONTRACT BID DRAWING date 3-1-68

NO.	DATE	SUB. NO.	BY
1	9-19-68	S-81	L.L.
2	9-19-68	S-82	L.L.
3	9-29-69	S-12	E.C.
4	9-29-69	S-13	E.C.
5	9-29-69	S-23	E.C.
6	9-29-69	S-13	E.C.
7	5-1-68	S-6	R.T.K.

REVISIONS

APPROVED

CHIEF, PLANNING DIVISION

DATE

1/4"=1'-0" 0 1' 2' 3' 4' 8' 12'

THE WORLD TRADE CENTER

THE PORT OF NEW YORK AUTHORITY

MINORU YAMASAKI & ASSOCIATES
MINORU YAMASAKI, ARCHITECT

WORTHINGTON, SKILLING, HELLE & JACKSON
STRUCTURAL ENGINEERS

JOSEPH R. LORING & ASSOCIATES
ELECTRICAL ENGINEERS

EMERY ROTH & SONS
RICHARD ROTH, ARCHITECT

JAROS, BAUM & BOLLES
MECHANICAL ENGINEERS

THE PORT OF NEW YORK AUTHORITY
PAVING, UTILITIES, FOUNDATIONS

TITLE: 19TH FLOOR CORE PLAN

DRAWN		CHECKED	
SCALE	1/4"=1'-0"	DATE	7-31-67
PROJECT NUMBER		SHEET	OF
DRAWING NUMBER	A·B·50		