

## NOTES:

1. FOR GENERAL NOTES KEY TO MATERIALS, SYMBOLS, ABBREVIATIONS, FINISH SCHEDULES, DOOR SCHEDULES, AND SCHEDULES OF DRAWINGS, SEE DRAWINGS A-B-1 TO A-B-6.
2. FOR COMPLETE 1/8" SCALE FLOOR PLAN SEE DRAWING "A-B-41"
3. ALL ELEVATIONS GIVEN THUS (10'-0") ARE IN RELATION TO FINISH FLOOR.
4. FOR MECHANICAL AND ELECTRICAL LAYOUTS SEE RESPECTIVE ENGINEERS DRAWINGS
5. FOR TYPICAL STAIR DETAILS SEE DWG." A-B-204 AND A-B-205
6. ALL TRENCH HEADERS TO BE FIREPROOFED AT UNDERSIDE OF SLAB FOR A WIDTH OF 8'-0" WITH A SPRAY-ON TYPE FIREPROOFING. SEE ARCHITECTURAL SPECIFICATIONS FOR TYPE AND ELECTRICAL ENGINEERS AND CONTRACTORS APPROVED SHOP DRAWINGS FOR LOCATION AND EXTENT OF TRENCH HEADER AND FIREPROOFING.
7. FINISH FLOOR ELEVATION / TOP OF SLAB ELEVATIONS ARE (10'-0") UNLESS OTHERWISE SHOWN OR NOTED.
8. PROVIDE SOAP DISPENSERS IN MEN AND WOMEN'S TOILETS, ONE DISPENSER AT EACH LAVATORY. ACCESS DOORS TO SOAP DISPENSER VALVES TO BE LOCATED IN ACCORDANCE WITH TILE COURSING. SEE TYPICAL TOILET DETAILS DRAWING A-B-205.
9. WHERE NO SUSPENDED CEILINGS ARE CALLED FOR, SUCH AS IN CLOSETS, STAIR PASSAGES ETC., BOTTOM ELEVATION OF ALL PIPING AND DUCTWORK SHALL BE MAINTAINED AT 8'-6" TO PROVIDE FOR FUTURE CEILING INSTALLATION AND CLEARANCE OF FULL HEIGHT DOORS.
10. EXTENT OF PUBLIC CORRIDOR, CEILING IS INDICATED THUS: _____
11. CAUTS ARE REQUIRED ON ALL BEAM PROJECTIONS OVER 5" NOMINAL (4¾" ACTUAL) DIMENSION IN EXHIBIT SHAFTS SHALL BE MINIMUM 70" FROM HORIZONTAL. SEE TYPICAL DETAILS.
12. FOR FIREPROOFING OF FREE STANDING COLUMNS AND TYPICAL DETAILS SEE DRAWINGS A-B-204 TO A-B-212.

NORTH

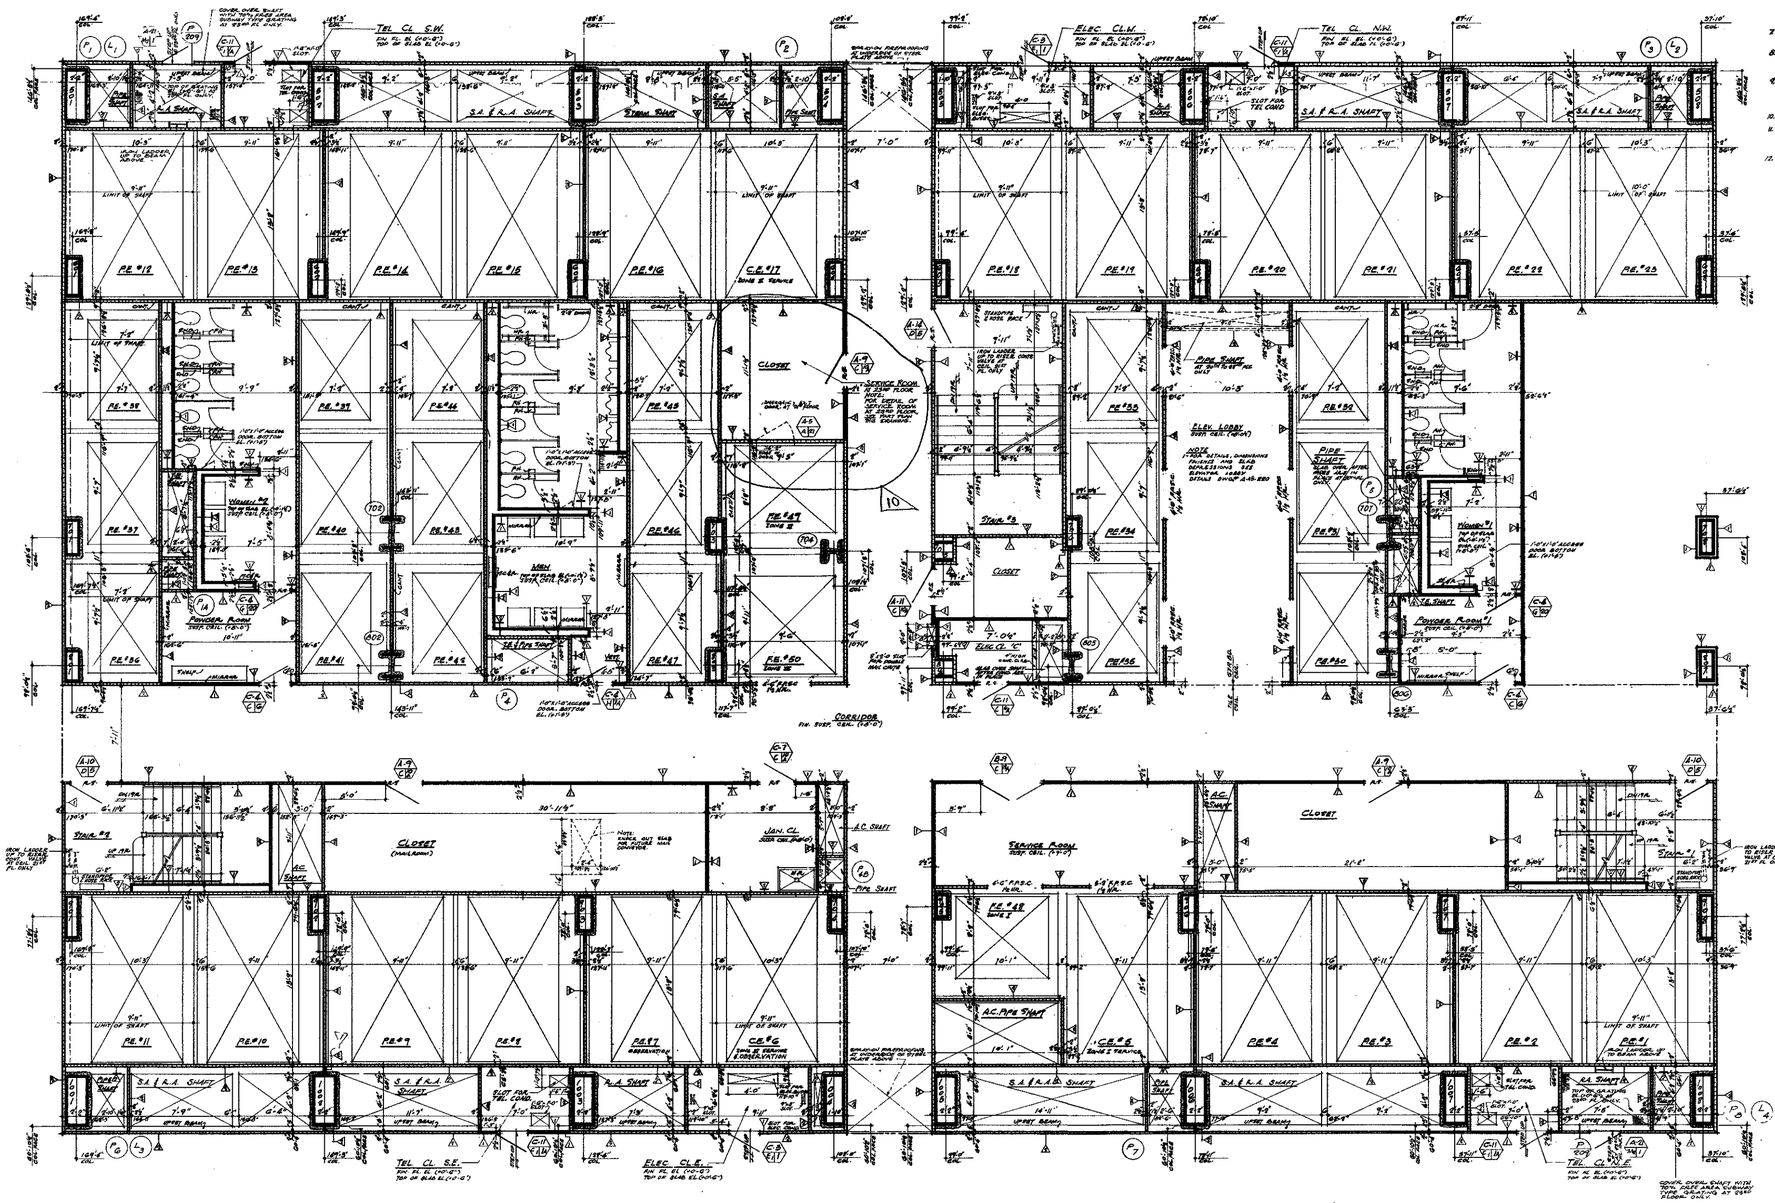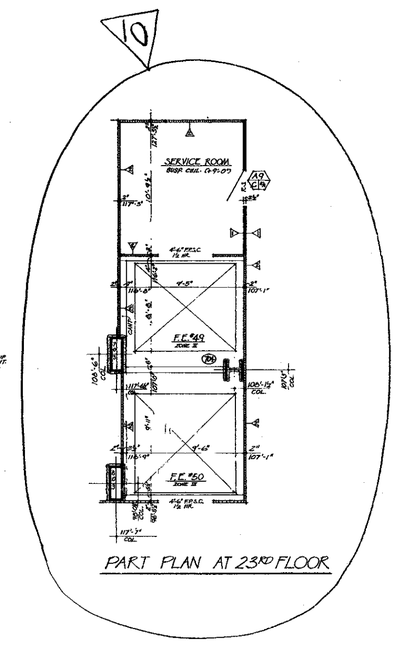


PART PLAN AT 23RD FLOOR

CONTRACT BID DRAWING: date 8-1-68

| NO. | DATE | BUL. NO. | BY |
|---|---|---|---|
| 1 | 7-16-68 | B-60 | J.R. |
| 2 | 9-19-68 | B-81 | L.J. |
| 3 | 9-19-68 | B-86 | L.J. |
| 4 | 9-19-68 | B-92 | L.J. |
| 5 | 9-19-68 | B-98 | L.J. |
| 6 | 9-19-68 | B-99 | L.J. |
| 7 | 9-19-68 | B-103 | L.J. |
| 8 | 11-1-68 | B-9 | K.K. |
| 9 | 2-1-68 | B-C | R.F.H. |
| 10 | 5-1-68 | B-1 | D.G. |

REVISIONS

APPROVED

CHIEF, PLANNING DIVISION

DATE

REGISTERED ARCHITECT

THE WORLD TRADE CENTER
THE PORT OF NEW YORK AUTHORITY

MINORU YAMASAKI & ASSOCIATES
MINORU YAMASAKI, ARCHITECT

EMERY ROTH & SONS
RICHARD ROTH, ARCHITECT

WORTHINGTON, SKILLING, HELLE & JACKSON
STRUCTURAL ENGINEERS

JAROS, BAUM & BOLLES
MECHANICAL ENGINEERS

JOSEPH R. LORING & ASSOCIATES
ELECTRICAL ENGINEERS

THE PORT OF NEW YORK AUTHORITY
PAVING, UTILITIES, FOUNDATIONS

1/4"=1'-0" 0 1' 2' 3' 4' 8' 12'

TITLE: 20TH TO 23RD FL CORE PLAN

| | | | |
|---|---|---|---|
| DRAWN | | CHECKED | |
| SCALE | 1/4"=1'-0" | DATE | 7-31-67 |
| PROJECT NUMBER | | SHEET | OF |
| DRAWING NUMBER | A·B·51 | | |