
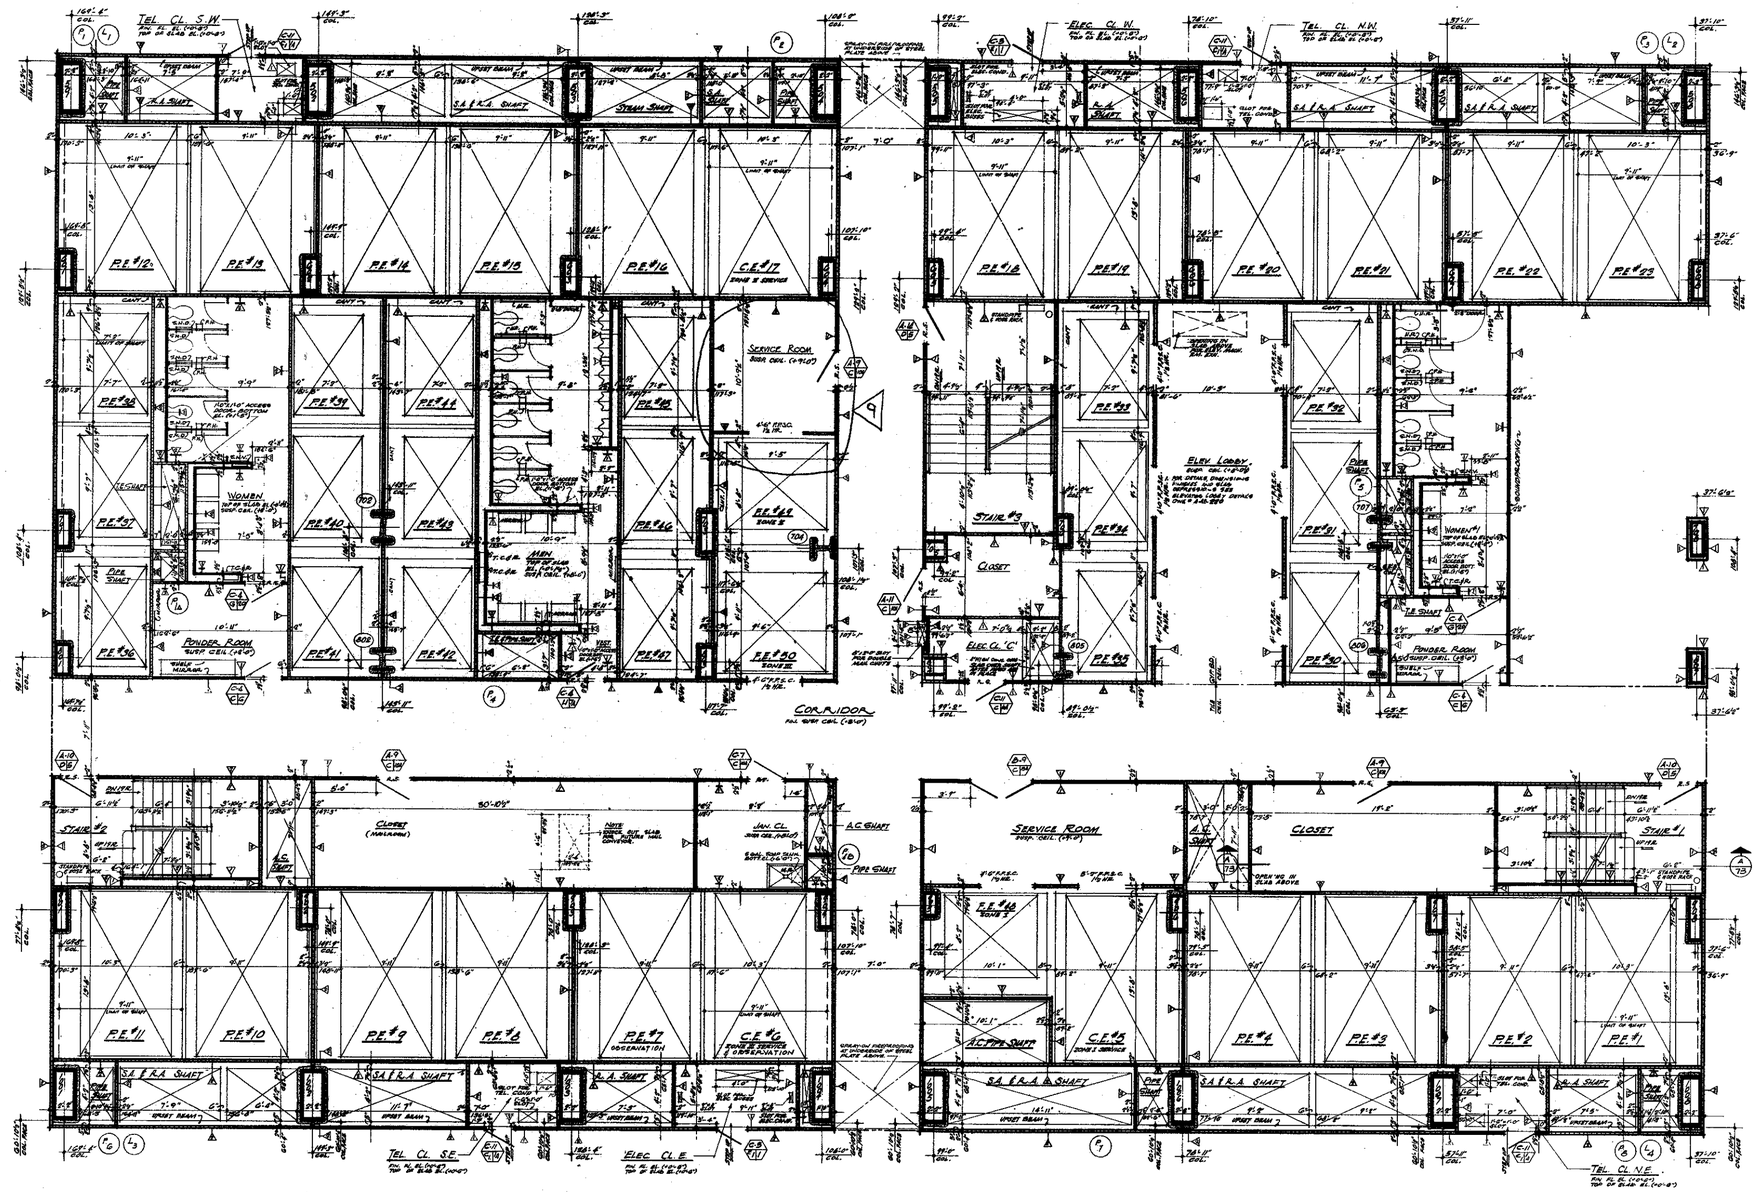


NORTH

NOTES

1. FOR GENERAL NOTES, KEY TO MATERIALS, SYMBOLS, ABBREVIATIONS, FINISH SCHEDULES, DOOR SCHEDULES AND SCHEDULES OF DRAWINGS SEE DRAWINGS # A-0-1 TO A-0-6
2. FOR COMPLETE 16' SCALE FLOOR PLAN SEE DRAWING # A-B-52
3. ALL ELEVATIONS GIVEN THUS (70'-0") ARE IN RELATION TO FINISH FLOOR.
4. FOR MECHANICAL AND ELECTRICAL LAYOUTS SEE RESPECTIVE ENGINEERS DRAWINGS
5. FOR TYPICAL STAIR DETAILS SEE DWG. # A-B-204 AND A-B-205
6. ALL TRENCH HEADERS TO BE FIREPROOFED AT UNDERSIDE OF SLAB FOR A WIDTH OF 4'-0" WITH A 3-HOUR-RATED TYPE FIREPROOFING. SEE ARCHITECTURAL SPECIFICATIONS FOR TYPE AND ELECTRICAL ENGINEERS AND CONTRACTORS APPROVED SHOP DRAWINGS FOR LOCATION AND EXTENT OF TRENCH HEADER AND FIREPROOFING.
7. FINISH FLOOR ELEVATION & TOP OF SLAB ELEVATIONS ARE (70'-0") UNLESS OTHERWISE SHOWN OR NOTED.
8. PROVIDE SOAP DISPENSERS IN MEN AND WOMEN'S TOILETS. ONE DISPENSER AT EACH LAVATORY ACCESS DOORS TO SOAP DISPENSER VALVES TO BE LOCATED IN ACCORDANCE WITH TILE COURSING SEE TYPICAL TOILET DETAILS DWG # A-B-204.
9. WHERE 18" EQUIPPED CHANNELS ARE CALLED FOR SUCH AS IN CLOSETS STAIR LANDINGS ETC. BOTTOM ELEVATION OF ALL PIPING AND DUCTWORK SHALL BE MAINTAINED AT 8'-4" ABOVE FINISHED FLOOR, TO PROVIDE FOR FUTURE CEILING INSTALLATION AND CLEARANCE OF 7'-6" A.F.F. UNDER.
10. EXTENT OF PUBLIC CORRIDOR CEILING IS INDICATED THUS: — — — — — —
11. CANTS ARE REQUIRED ON ALL BEAM PROJECTIONS OVER 2½" NOMINAL (ACTUAL) DIMENSION IN ELEVATOR SHAFTS AND SHALL BE MINIMUM 76° FROM HORIZONTAL. SEE TYPICAL DETAILS.
12. FOR FIREPROOFING OF FREE STANDING COLUMNS AND TYPICAL PARTITION DETAILS SEE DRAWINGS. A-AB-206 TO A-AB-212.

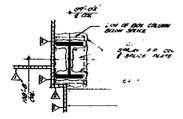

COLUMN DETAILS
SCALE 3/16"=1'-0"

CONTRACT	BID	DRAWING + date 8-1-68		
		7-10-78	B-240	J.B.
		1-27-69	B-81	E.C.
		9-29-69	B-93	E.C.
		9-29-69	B-12	E.C.
		9-29-69	B-13	E.C.
		9-29-69	B-76	E.C.
		9-29-69	B-15	E.C.
		8-1-68	B-6	R.T.H.
		5-1-68	B-1	T.G.

NO. DATE BUL. NO. BY REVISIONS

NO. DATE BUL. NO. BY REVISIONS

APPROVED

CHIEF, PLANNING DIVISION

DATE

REGISTERED ARCHITECT RICHARD ROTH NEW YORK

THE WORLD TRADE CENTER

THE PORT OF NEW YORK AUTHORITY

MINORU YAMASAKI & ASSOCIATES
MINORU YAMASAKI, ARCHITECT

EMERY ROTH & SONS
RICHARD ROTH, ARCHITECT

WORTHINGTON, SKILLING, HELLE & JACKSON
STRUCTURAL ENGINEERS

JAROS, BAUM & BOLLES
MECHANICAL ENGINEERS

JOSEPH R. LORING & ASSOCIATES
ELECTRICAL ENGINEERS

THE PORT OF NEW YORK AUTHORITY
PAVING, UTILITIES, FOUNDATIONS

1/4"=1'-0" 0 1' 2' 3' 4 8' 12'

TITLE: 24TH FLOOR CORE PLAN

DRAWN		CHECKED	
SCALE	1/4"=1'-0"	DATE	7-31-69
PROJECT NUMBER		SHEET	OF
DRAWING NUMBER	A·B·53		