

NOTES

1. FOR GENERAL NOTES, KEY TO MATERIALS, SYMBOLS, ABBREVIATIONS, FINISH SCHEDULES, DOOR SCHEDULES AND SCHEDULES OF DRAWINGS, SEE DRAWINGS #A-B-1 TO A-B-6
2. FOR COMPLETE 1/8" SCALE FLOOR PLAN SEE DRAWING #A-B-55
3. ALL ELEVATIONS GIVEN THUS (100'-0") ARE IN RELATION TO FINISH FLOOR.
4. FOR MECHANICAL AND ELECTRICAL LAYOUTS SEE RESPECTIVE ENGINEERS DRAWINGS.
5. FOR TYPICAL STAIR DETAILS SEE DWG #A-B-54 & A-B-105
6. ALL TRENCH HEADERS TO BE PREFROOFED AT UNDERSIDE OF SLAB FOR A WIDTH OF 1'-0" WITH 1 BRUSH COAT TYPE PREPROOFING. SEE ARCHITECTURAL SPECIFICATIONS FOR TYPE AND ELECTRICAL ENGINEERS AND CONTRACTORS APPROVED SHOP DRAWING FOR LOCATION OF TRENCH HEADER AND PREPROOFING.
7. FINISH FLOOR ELEVATION (TOP OF SLAB ELEVATIONS ARE (100'-0") UNLESS OTHERWISE SHOWN OR NOTED.
8. PROVIDE JOINT DIVERSORITY IN MEN AND WOMEN'S TOILETS, ONE DIVERSORE AT EACH LAVATORY; ACCESS DOORS TO SOAP DISPENSERS, VALVES TO BE LOCATED IN ACCORDANCE WITH TILE COURSING. SEE TYPICAL TOILET DETAILS, DWG # A-B-54.
9. WHERE NO DIVERSORE CEILINGS ARE CALLED FOR, SHOW AS IN CLOSETS, SHAFTS, MACHINERY ETC., BOTTOM ELEVATION OF ALL PIPING AND ELECTRICAL SHALL BE MAINTAINED AT 8'-6" TO MINIMUM FOR FUTURE CEILING INSTALLATION AND CLEARANCE OF FULL HEIGHT DOORS.
10. EXTENT OF PUBLIC CORRIDOR CEILING IS INDICATED THUS: - - - - - -
11. GANT'S ARE REQUIRED ON ALL BEAM PROJECTIONS OVER 6" NOMINAL (ACTUAL) DIMENSION, IN ELEVATOR SHAFTS AND SHALL BE MINIMUM 14" FROM HORIZONTAL. SEE TYPICAL DETAILS.
12. FOR TYPICAL PARTITION DETAILS SEE DRAWING A-B-105 TO A-B-112

NORTH

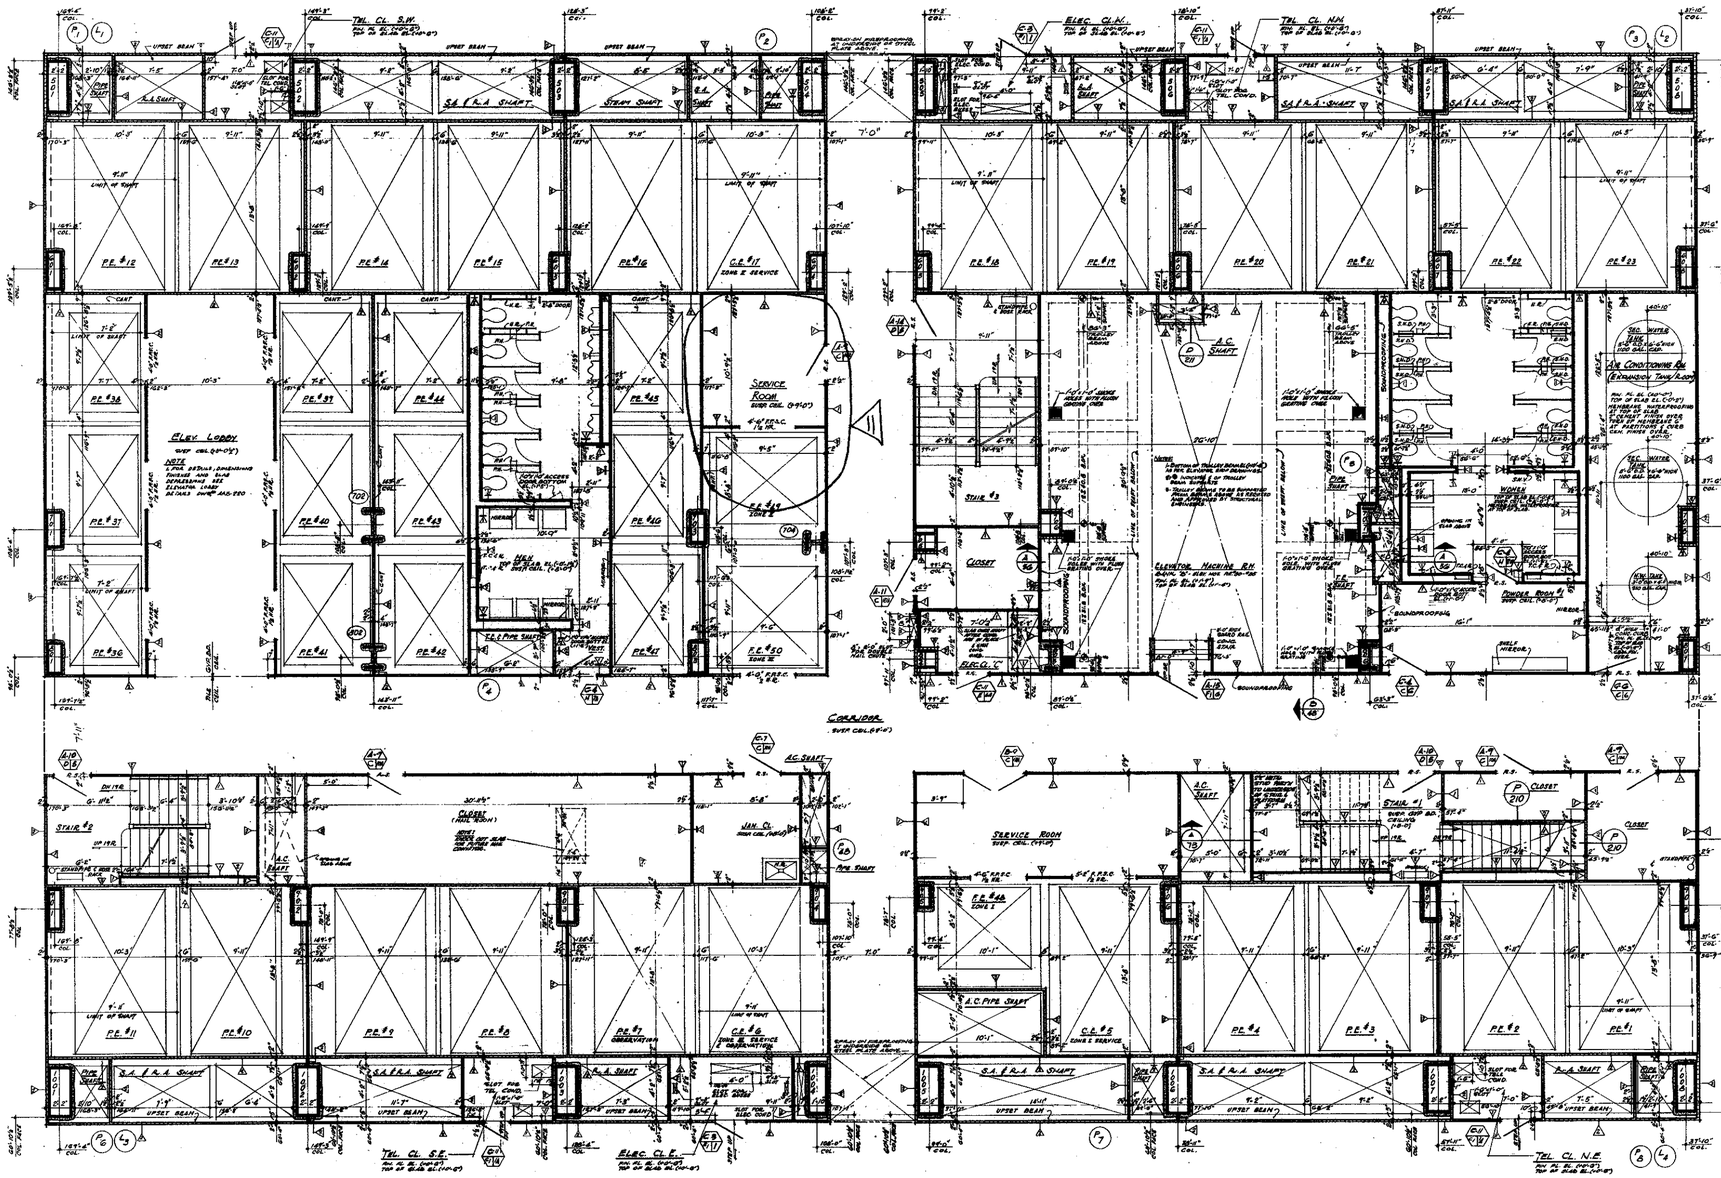

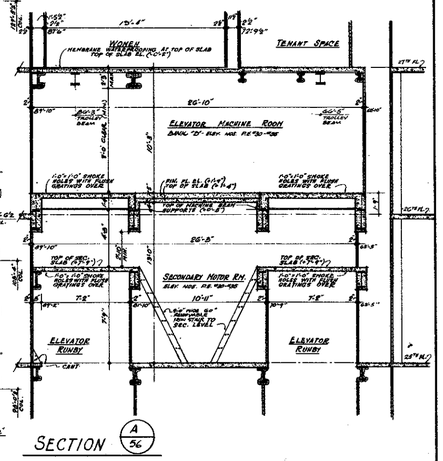

SECTION A/5c

BULLETING NOT DATED ARE IN THE PROCESS OF COMPLETION

CONTRACT "3D" DRAWING DATE 8-1-68

NO.	DATE	BUL. NO.	BY
1	1-29-71	B-88	LJL
2	9-27-69	B-81	EC
3	9-29-69	B-89	LJL
4	9-29-69	B-13	EC
5	9-29-69	B-18	EC
6	9-29-69	B-26	EC
7	9-29-69	B-15	EC
8	11-1-68	B-7	RR
9	8-1-68	B-6	RTH
10	5-1-68	B-1	DG
11	7-16-73	B-260	JA

REVISIONS

APPROVED

CHIEF, PLANNING DIVISION

DATE

REGISTERED ARCHITECT RICHARD ROTH NO. 21,679 STATE OF NEW YORK

1/4"=1'-0" 0 1 2 3 4' 8' 12'

THE WORLD TRADE CENTER

THE PORT OF NEW YORK AUTHORITY

MINORU YAMASAKI & ASSOCIATES
MINORU YAMASAKI, ARCHITECT

WORTHINGTON, SKILLING, HELLE & JACKSON
STRUCTURAL ENGINEERS

JOSEPH R. LORING & ASSOCIATES
ELECTRICAL ENGINEERS

EMERY ROTH & SONS
RICHARD ROTH, ARCHITECT

JAROS, BAUM & BOLLES
MECHANICAL ENGINEERS

THE PORT OF NEW YORK AUTHORITY
PAVING, UTILITIES, FOUNDATIONS

TITLE: 26TH FLOOR CORE PLAN

DRAWN		CHECKED	
SCALE	1/4"=1'-0"	DATE	7-31-67
PROJECT NUMBER		SHEET	OF
DRAWING NUMBER	A·B·56		