


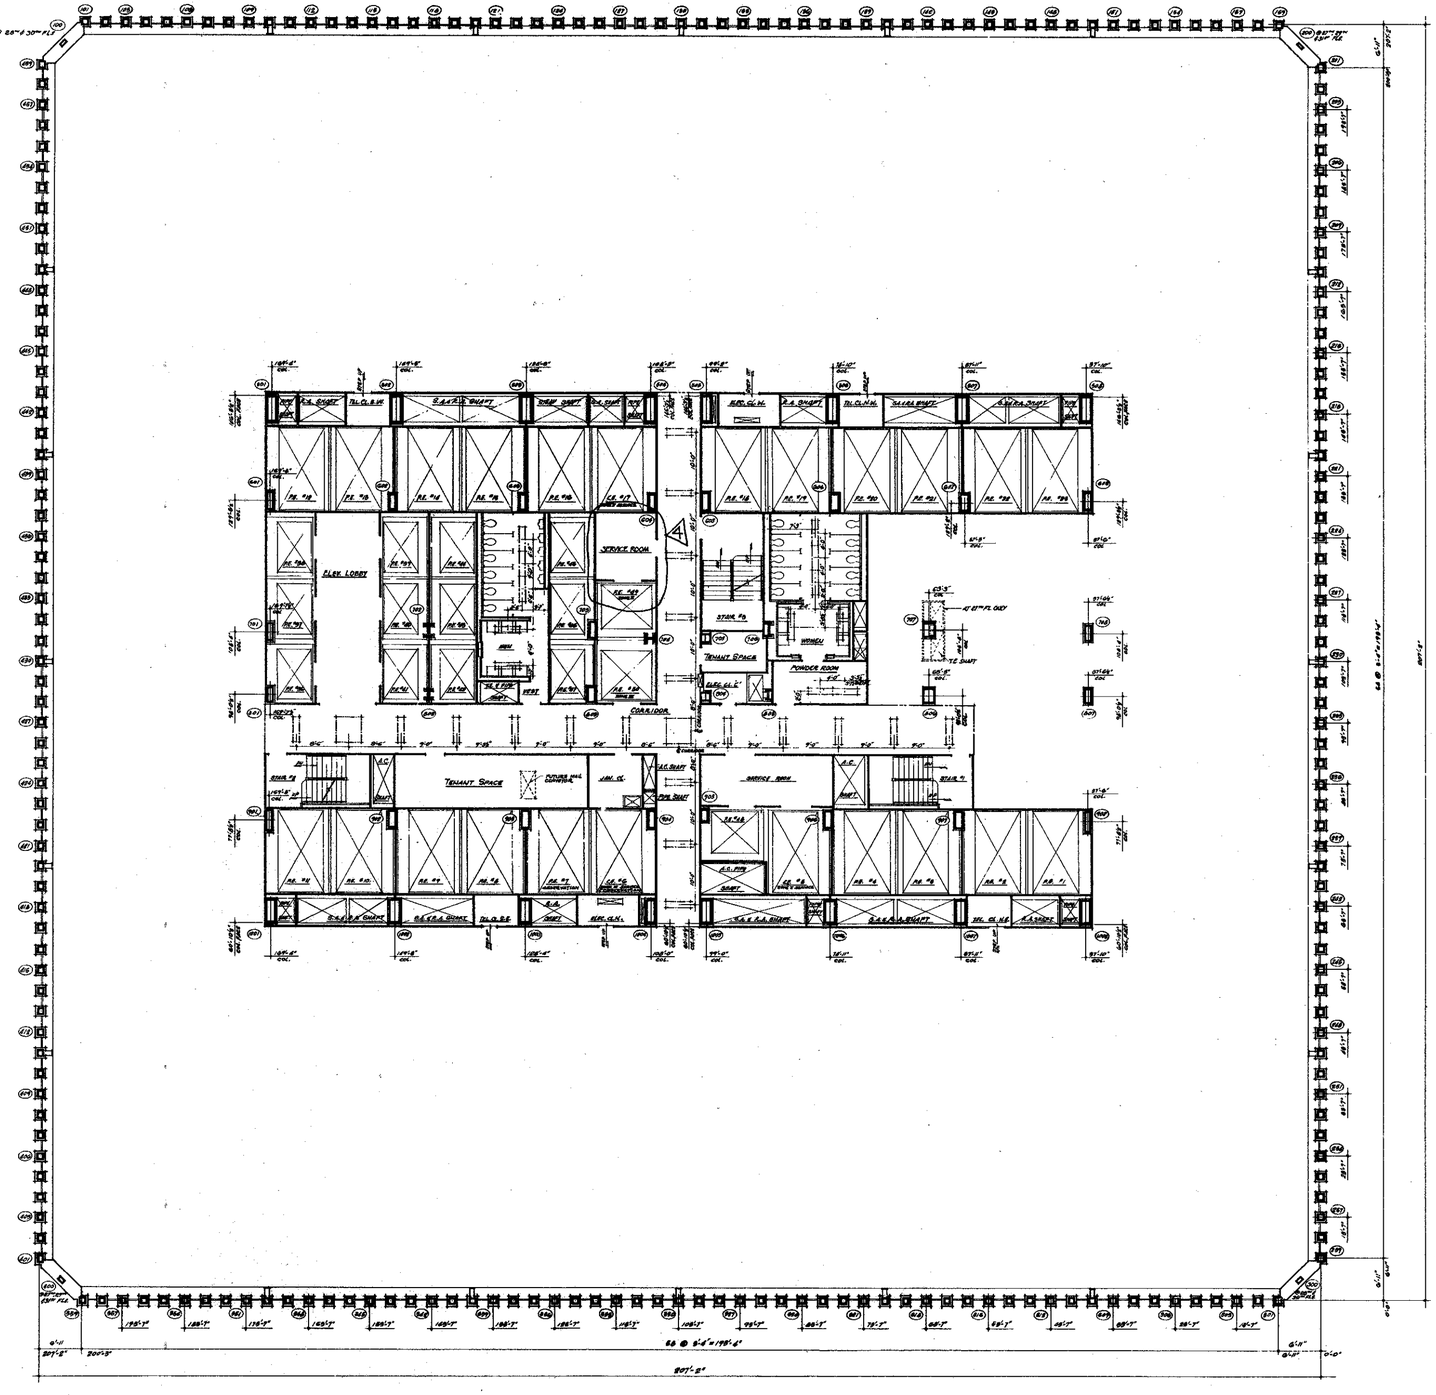

NOTES

1. - FOR GENERAL NOTES, KEY TO MATERIALS, SYMBOLS, ABBREVIATIONS, FINISH SCHEDULES, DOOR SCHEDULES AND SCHEDULES OF DRAWINGS SEE DRAWINGS A-2.5-1 TO A-2.5-8
2. - FOR COMPLETE DIMENSIONS NOTES IN CORE AREA SEE 1/4" SCALE CORE DRAWINGS A-2.5-2.0
3. - ALL ELEVATIONS GIVEN THUS (5'-0") ARE IN RELATION TO FINISH FLOOR.
4. - FOR MECHANICAL AND ELECTRICAL LAYOUTS SEE RESPECTIVE ENGINEERS DRAWINGS.
5. - ALL TROUGH LEADERS TO BE PREPROVIDED AS UNDERSIDE OF SLAB FOR A WIDTH OF 5'-0" WITH A SCREW IN TYPE FIREPROOFING SEE ARCHITECTURAL SPECIFICATIONS AND ELECTRICAL ENGINEERS AND CONTRACTORS APPROVED SHOP DRAWINGS FOR LOCATION AND EXTENT OF TROUGH HEADER AND FIREPROOFING.
6. - CORRIDOR AND TOILET LIGHTING LAYOUTS AS SHOWN FOR ALL OTHER LIGHTING SEE ELECTRICAL DRAWINGS AND ARCHITECTURAL DETAILS.
7. - FINISH FLOOR ELEVATION AND TOP OF SLAB ELEVATION ARE (12'-0") UNLESS OTHERWISE SHOWN OR NOTED.
8. WHERE NO SUSPENDED CEILINGS ARE CALLED FOR, SUCH AS IN CLOSETS, STAIR PASSAGES ETC., BOTTOM ELEVATION OF ALL PIPING AND DUCTWORK SHALL BE MAINTAINED AT 8'-4" ABOVE FINISHED FLOOR, TO PROVIDE FOR FUTURE INSTALLATION AND CLEARANCE OF FULL HEIGHT DOORS.
9. EXTENT OF PUBLIC CORRIDOR CEILING IS INDICATED THUS: _____

CONTRACT BID DRAWING: date - 3-1-68

NO.	DATE	BUL. NO.	BY
1	7-10-73	B-640	J.R.
2	9-29-69	B-36	E.C.
3	9-29-69	B-36	E.C.
4	9-29-69	B-72	E.C.

REVISIONS

APPROVED

CHIEF, PLANNING DIVISION

DATE

REGISTERED ARCHITECT RICHARD ROTH NO. 11177 STATE OF NEW YORK

THE WORLD TRADE CENTER

THE PORT OF NEW YORK AUTHORITY

MINORU YAMASAKI & ASSOCIATES
MINORU YAMASAKI, ARCHITECT

EMERY ROTH & SONS
RICHARD ROTH, ARCHITECT

WORTHINGTON, SKILLING, HELLE & JACKSON
STRUCTURAL ENGINEERS

JAROS, BAUM & BOLLES
MECHANICAL ENGINEERS

JOSEPH R. LORING & ASSOCIATES
ELECTRICAL ENGINEERS

THE PORT OF NEW YORK AUTHORITY
PAVING, UTILITIES, FOUNDATIONS

1/8" = 1'-0" 0 4' 8' 16' 24

TITLE: 27TH TO 31ST FLOOR PLAN

DRAWN		CHECKED	
SCALE	1/8" = 1'-0"	DATE	7-31-67
PROJECT NUMBER		SHEET	OF
DRAWING NUMBER	A·B·57		