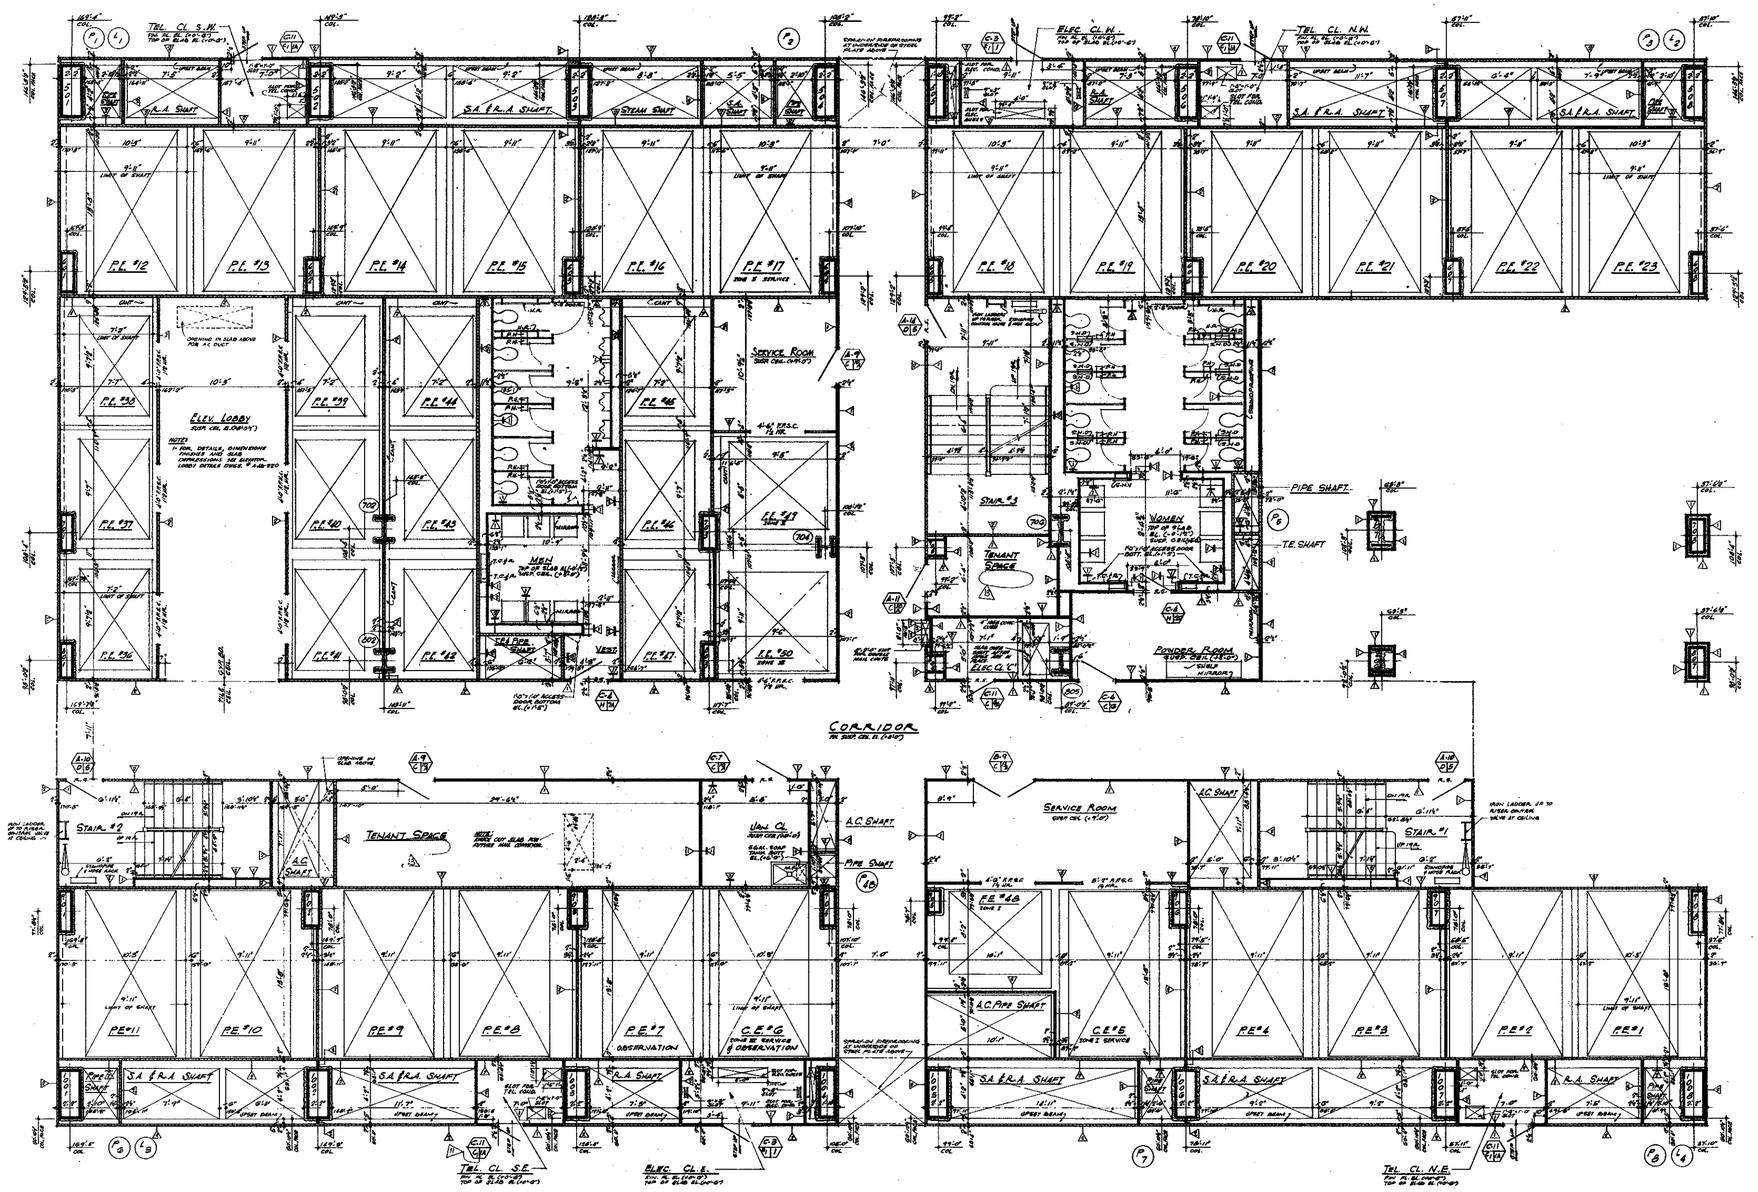


NOTES

1. FOR GENERAL NOTES, KEY TO MATERIALS, SYMBOLS, ABBREVIATIONS, FINISH SCHEDULES, DOOR SCHEDULES AND SCHEDULES OF DRAWINGS SEE DRAWINGS # A-B-1 TO A-B-6
2. FOR COMPLETE 16' SCALE FLOOR PLAN SEE DRAWING # A-B-59
3. ALL ELEVATIONS WITHIN THIS (3'-0") ARE IN RELATION TO FINISH FLOOR.
4. FOR MECHANICAL AND ELECTRICAL LAYOUTS SEE RESPECTIVE ENGINEER'S DRAWINGS
5. FOR TYPICAL STAIR DETAILS SEE DWG.# A-AB-204 & A-AB-205
6. ALL TRENCH HEADERS TO BE FIREPROOFED AT UNDERSIDE OF SLAB FOR A WIDTH OF 4'-0" WITH A SPRAY-ON TYPE FIREPROOFING. SEE ARCHITECTURAL SPECIFICATIONS FOR TYPE AND ELECTRICAL ENGINEERS AND CONTRACTORS APPROVED SHOP DRAWINGS FOR LOCATION AND EXTENT OF TRENCH HEADER AND FIREPROOFING.
7. KNIFE FLOOR ELEVATION (TOP OF SLAB ELEVATIONS ARE (-0'-0") UNLESS OTHERWISE SHOWN OR NOTED.
8. PROVIDE SOAP DISPENSERS IN MEN AND WOMEN'S TOILETS. ONE DISPENSER AT EACH LAVATORY ACCESS DOORS TO SOAP DISPENSER TO BE LOCATED IN ACCORDANCE WITH TILE COUNTERLINE SEE TYPICAL TOILET DETAILS DWG.# A-AB-214
9. WHERE NO DIMENSIONED CLEARS ARE CALLED FOR SUCH AS IN CLOSETS, STAIR PASSAGES ETC., BOTTOM ELEVATION OF ALL PIPING AND DUCTWORK SHALL BE MAINTAINED AT 8'-4" ABOVE FINISHED FLOOR TO PROVIDE FOR FUTURE CEILING INSTALLATION AND CLEARANCE OF FULL HEIGHT DOORS.
10. EXTENT OF PUBLIC CORRIDOR CEILING IS INDICATED THUS: _ _ _ _ _
11. CANTS ARE REQUIRED ON ALL BEAM PROJECTIONS OVER 6" NOMINAL (6" ACTUAL) DIMENSION IN ELEVATOR SHAFTS AND SHALL BE MINIMUM 75° FROM HORIZONTAL. SEE TYPICAL DETAILS.
12. FOR FIREPROOFING OF FREE STANDING COLUMNS AND TYPICAL PARTITION DETAILS SEE DRAWINGS A-AB-206 TO A-AB-212.

CONTRACT "BID" DRAWING date 5-1-69

NO.	DATE	SUB. NO.	BY
5	5-22-70	B-48	A.M.
4	9-27-69	B-34	E.C.
3	9-27-69	B-31	E.C.
2	9-29-69	B-23	L.J.
1	9-19-69	B-17	L.J.
	9-29-69	B-14	L.J.
	9-29-69	B-13	L.J.
	9-29-69	B-12	L.J.
	8-1-69	B-6	R.H.
	5-1-69	B-1	DRG.

REVISIONS

APPROVED

CHIEF, PLANNING DIVISION

DATE

REGISTERED ARCHITECT — NEW YORK STATE

THE WORLD TRADE CENTER

THE PORT OF NEW YORK AUTHORITY

MINORU YAMASAKI & ASSOCIATES — MINORU YAMASAKI, ARCHITECT

EMERY ROTH & SONS — RICHARD ROTH, ARCHITECT

WORTHINGTON, SKILLING, HELLE & JACKSON — STRUCTURAL ENGINEERS

JAROS, BAUM & BOLLES — MECHANICAL ENGINEERS

JOSEPH R. LORING & ASSOCIATES — ELECTRICAL ENGINEERS

THE PORT OF NEW YORK AUTHORITY — PAVING, UTILITIES, FOUNDATIONS

1/4"=1'-0" 0 1' 2' 3' 4' 8' 12'

TITLE: 32ND FLOOR CORE PLAN

DRAWN		CHECKED	
SCALE	1/4" = 1'-0"	DATE	7-31-69
PROJECT NUMBER		SHEET	OF
DRAWING NUMBER	A·B·60		