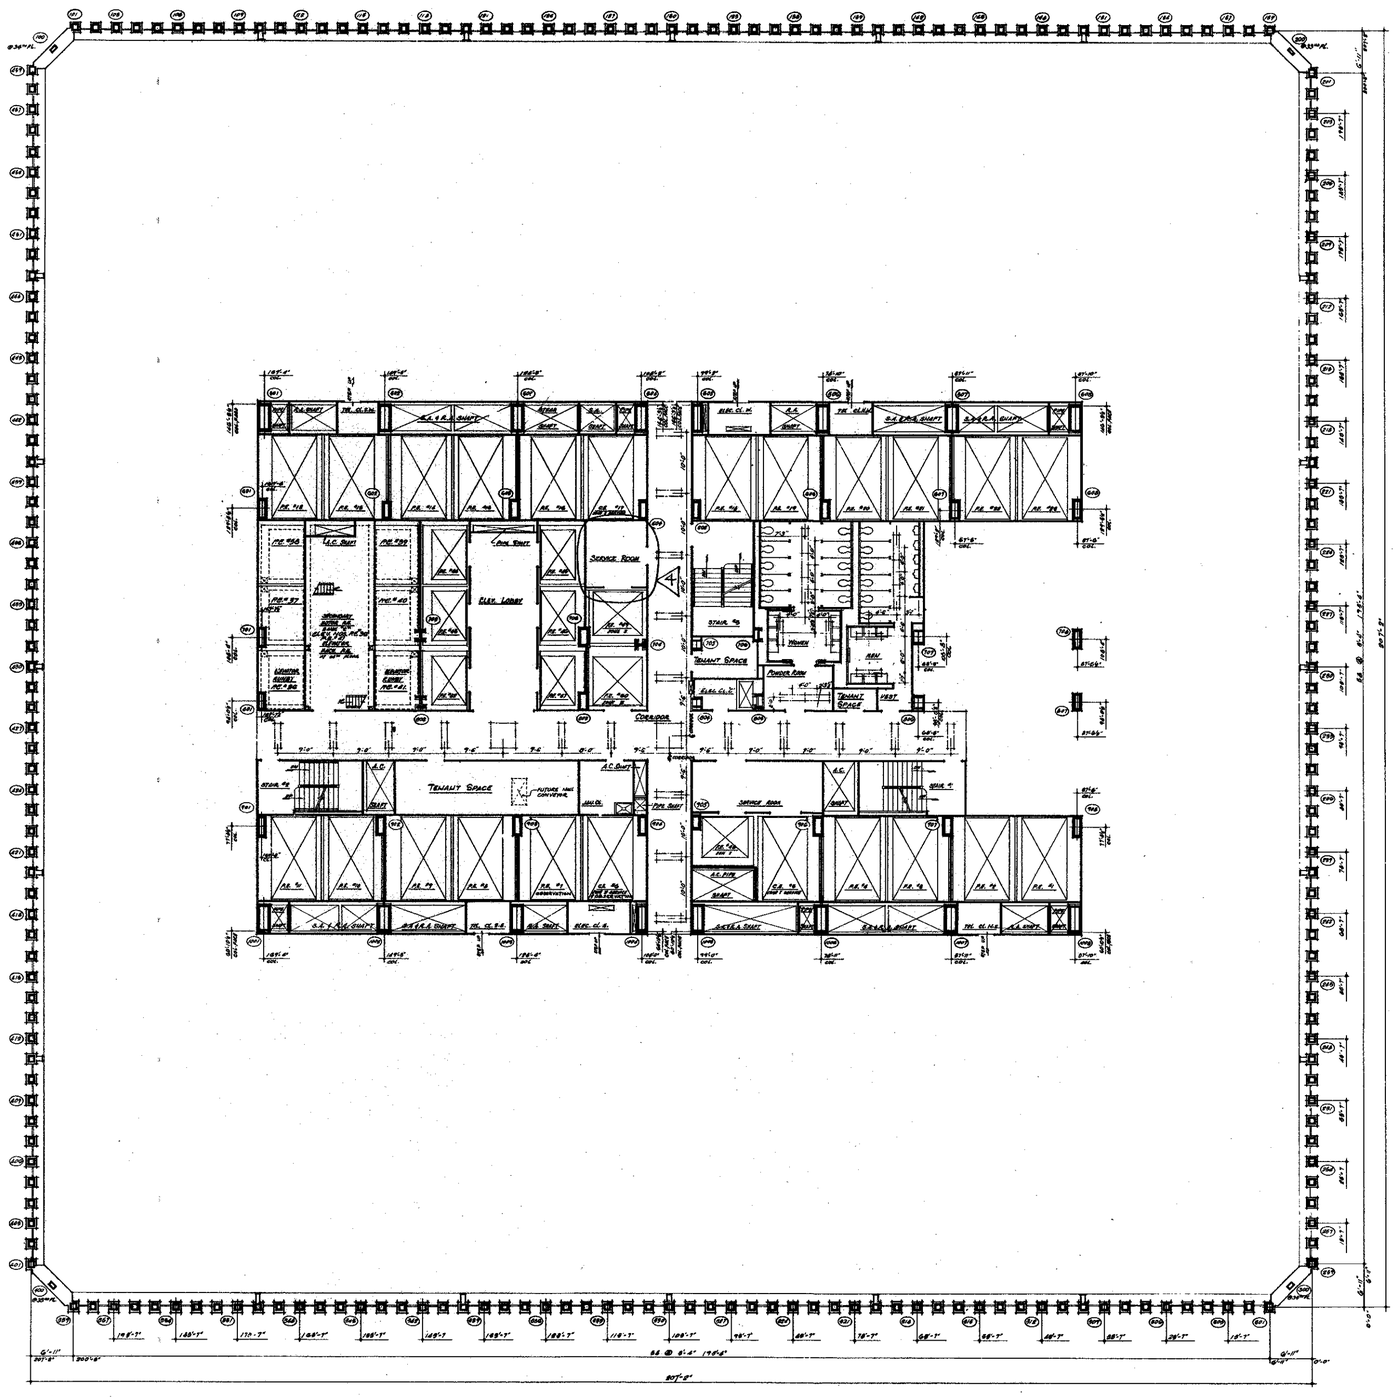


NORTH

NOTES

1. FOR BRICK, MASONRY, KEY TO MATERIALS, SYMBOLS, ABBREVIATIONS, FINISH SCHEDULES, DOOR, SCHEDULES AND SYMBOLS OF DRAWINGS SEE DRAWINGS # A1.1 TO # A1.3
2. FOR COMPLETE PARTITIONS AND NOTES IN CORE AREA SEE 'A' SERIES CORE DRAWINGS # A-B-0.C & A-B-0.3
3. ALL ELEVATIONS GIVEN THUS (2'-0") ARE IN RELATION TO FINISH FLOOR.
4. FOR MECHANICAL AND ELECTRICAL LAYOUTS SEE RESPECTIVE ENGINEERS DRAWINGS.
5. ALL TRENCH HEADERS TO BE ENCAPSULATED AT UNDERSIDE OF SLAB FOR A WIDTH OF 9'-0" WITH A SPRAY ON TYPE FIREPROOFING. SEE ARCHITECTURAL SPECIFICATIONS FOR TYPE AND ELECTRICAL ENGINEERS AND CONTRACTORS APPROVED SHOP DRAWINGS FOR LOCATION AND EXTENT OF TRENCH HEADER AND FIREPROOFING
6. CORRIDOR AND TOILET LIGHTING LAYOUTS AS SHOWN. FOR ALL OTHER LIGHTING SEE ELECTRICAL DRAWINGS AND ARCHITECTURAL DETAILS.
7. FINISH FLOOR ELEVATION AND 20TH 0" LINE ELEVATIONS ARE (10'-0") UNLESS OTHERWISE SHOWN OR NOTED.
8. WHERE 12" SUSPENDED CEILINGS ARE CALLED FOR, SUCH AS IN CLOSETS, STAIR ENTRANCES ETC, BOTTOM ELEVATION OF ALL PIPING AND DUCTWORK SHALL BE MAINTAINED AT 8'-4" ABOVE FINISHED FLOOR, TO PROVIDE FOR FUTURE CEILING INSTALLATION AND CLEARANCE OF FULL HEIGHT DOORS.
9. EXTENT OF FURR DOWN CORRIDOR CEILING IS INDICATED THUS: _____ _____

CONTRACT BID DRAWING date 5-1-68

NO.	DATE	SUL. NO.	BY
1	7-16-78	B-140	J.K.
2	7-27-68	B-34	E.C.
3	7-27-69	B-35	E.C.
4	7-29-69	B-13	E.C.

REVISIONS

APPROVED

CHIEF, PLANNING DIVISION

DATE

REGISTERED ARCHITECT — NEW YORK STATE

THE WORLD TRADE CENTER

THE PORT OF NEW YORK AUTHORITY

MINORU YAMASAKI & ASSOCIATES
MINORU YAMASAKI, ARCHITECT

EMERY ROTH & SONS
RICHARD ROTH, ARCHITECT

WORTHINGTON, SKILLING, HELLE & JACKSON
STRUCTURAL ENGINEERS

JAROS, BAUM & BOLLES
MECHANICAL ENGINEERS

JOSEPH R. LORING & ASSOCIATES
ELECTRICAL ENGINEERS

THE PORT OF NEW YORK AUTHORITY
PAVING, UTILITIES, FOUNDATIONS

1/8"=1'-0" 0 4' 8 16 24'

TITLE: 33rd & 34th FLOOR PLAN

DRAWN		CHECKED	
SCALE	1/8"=1'-0"	DATE	7-31-67
PROJECT NUMBER		SHEET	OF
DRAWING NUMBER	A·B·64		