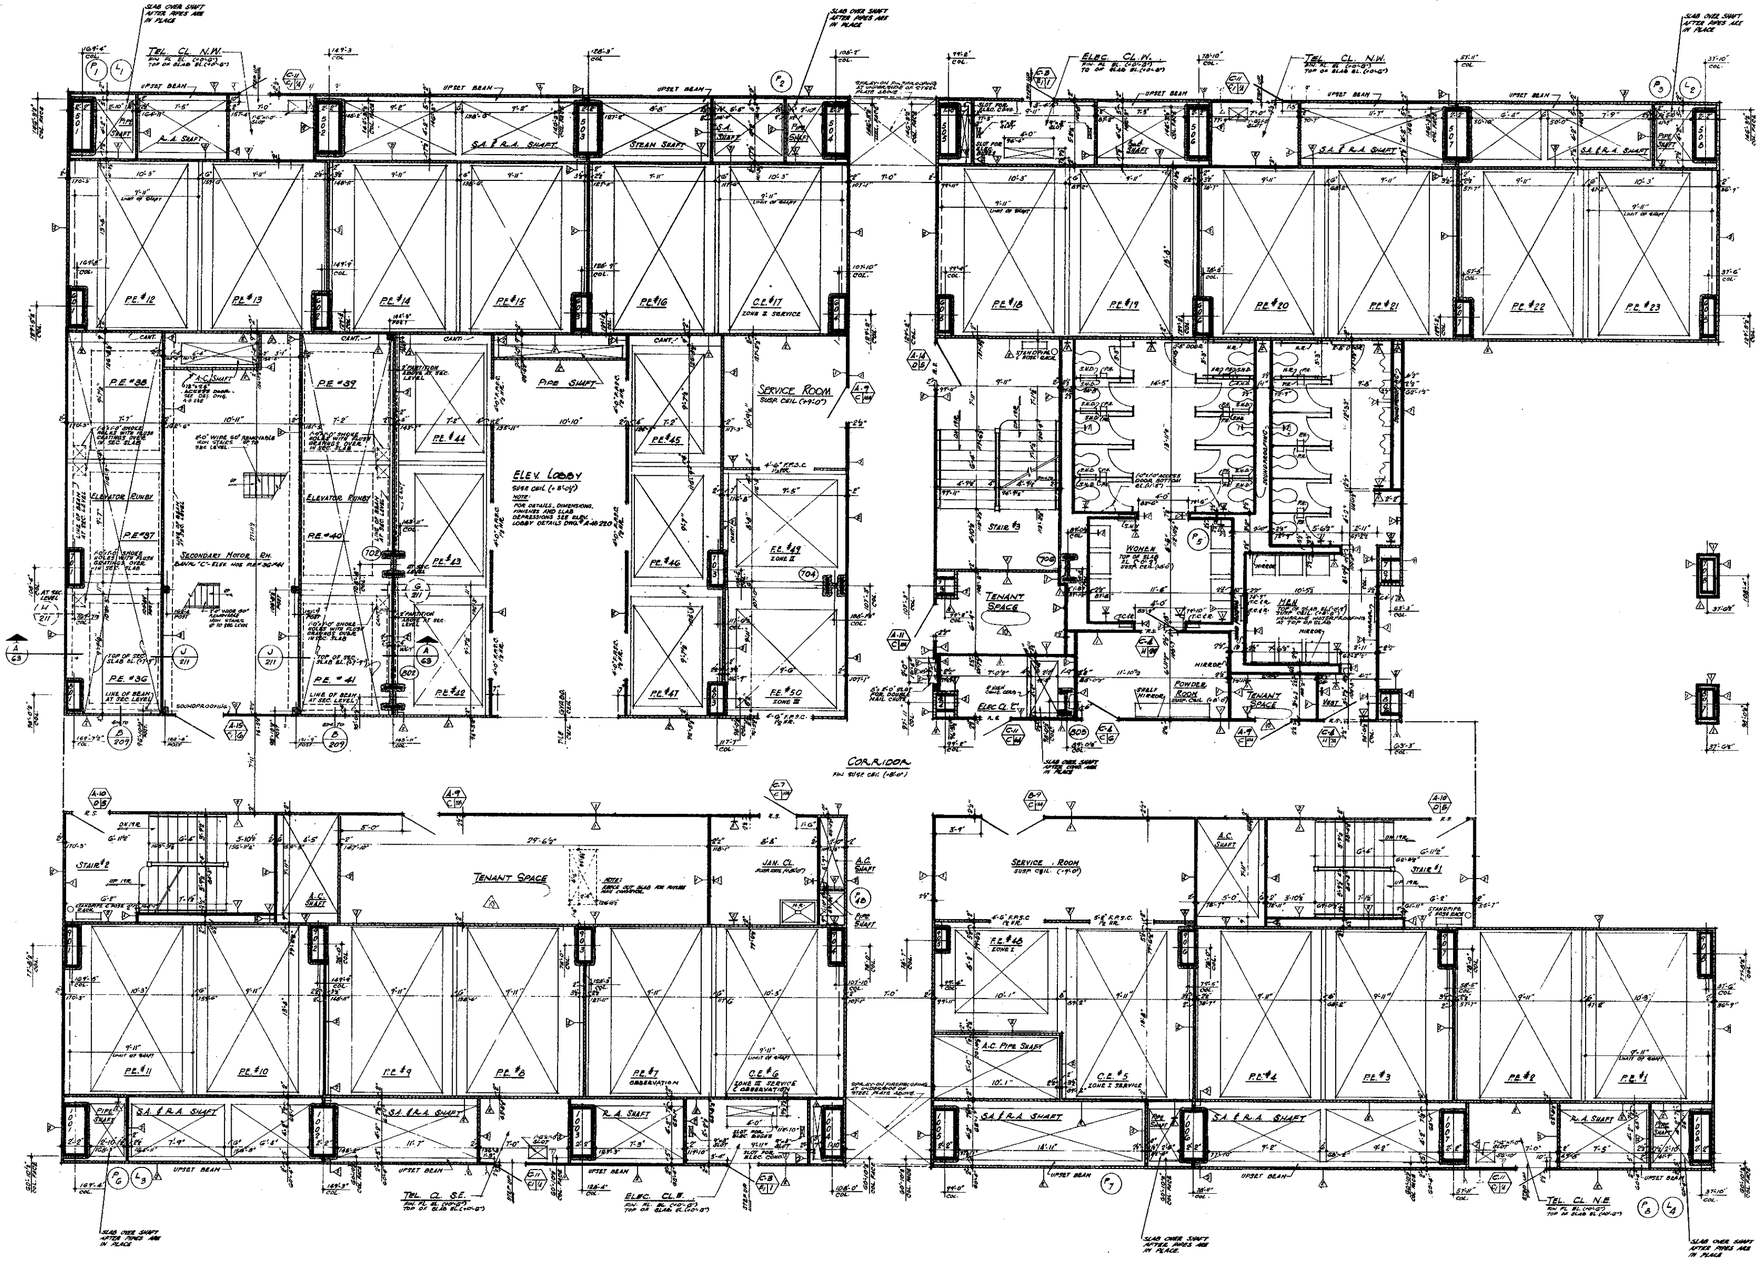


NOTES

1. FOR GENERAL NOTES, KEY TO MATERIALS, SYMBOLS, ABBREVIATIONS, FINISH SCHEDULES, DOOR SCHEDULES AND SCHEDULES OF DRAWINGS SEE DRAWINGS # A-B-1 TO A-B-6
2. FOR COMPLETE 1/8" SCALE FLOOR PLAN SEE DRAWING # A-B-61
3. ALL ELEVATIONS GIVEN THUS (20'-0") ARE IN RELATION TO FINISH FLOOR.
4. FOR MECHANICAL AND ELECTRICAL LAYOUTS SEE RESPECTIVE ENGINEERS DRAWINGS.
5. FOR TYPICAL STAIR DETAILS SEE DWG # A-B-204 & A-M-205
6. ALL TRENCH HEADERS TO BE FIREPROOFED AT UNDERSIDE OF SLAB FOR A WIDTH OF 4'-0" WITH A SPRAY-ON TYPE FIREPROOFING. SEE ARCHITECTURAL SPECIFICATIONS FOR TYPE AND ELEC. ENGINEERS AND CONTRACTORS APPROVED SHOP DWG FOR LOCATION AND EXTENT OF TRENCH HEADER AND FIREPROOFING
7. FINISH FLOOR ELEVATION & TOP OF SLAB ELEVATIONS ARE (20'-0") UNLESS OTHERWISE SHOWN OR NOTED.
8. PARTIAL SOUND DIVIDERS IN MEN AND WOMEN'S TOILETS. ONE DIVIDER 3" ELEC. LAVATORY ACCESS DOORS TO SOAP DISPENSER VALVES TO BE LOCATED IN ACCORDANCE WITH THE COUNTING SEQUENCE THUS: 1, 2, 3, 4, 5, 6, 7, 8, 9, 10 WHERE NO SOUNDPROOF DIVIDERS ARE CALLED FOR, SUCH AS IN CLOSETS, STAIR, MACHINE ETC., BOTTOM ELEVATION OF ALL PIPING AND DUCTWORK SHALL BE MAINTAINED AT 8'-6" ABOVE FINISHED FLOOR, TO PROVIDE FOR FUTURE CEILING INSTALLATION AND CLEARANCE OF FULL HEIGHT DOORS.
9. EXTENT OF PUBLIC CORRIDOR CEILING IS INDICATED THUS: ———— — — —
10. CANTS ARE REQUIRED ON ALL BEAM PROJECTIONS OVER 9" NOMINAL (8" ACTUAL) DIMENSION, IN RELATION SHAFTS AND SHALL BE 5'-0" MIN. "T" FROM HORIZONTAL. "SEE TYPICAL DETAILS".
11. FOR FIREPROOFING OF FREE STANDING COLUMNS AND TYPICAL PARTITIONS DETAILS SEE DRAWINGS # A-B-206 TO A-B-212.

- CONTRACT BID DRAWING: date 8-1-68

NO.	DATE	BUL. NO.	BY
A	8-24-73	B-286	L.J.
A	7-16-73	B-280	J.B.
A	5-22-70	B-148	A.N.
A	9-29-69	B-36	E.C.
A	9-29-69	B-31	E.C.
A	9-29-69	B-29	L.J.
A	9-29-69	B-12	L.C.
A	9-29-69	B-10	L.C.
A	9-29-69	B-25	E.L.
A	8-1-68	B-6	K.H.

REVISIONS

APPROVED

CHIEF, PLANNING DIVISION

DATE

REGISTERED ARCHITECT

THE WORLD TRADE CENTER

THE PORT OF NEW YORK AUTHORITY

MINORU YAMASAKI & ASSOCIATES
MINORU YAMASAKI, ARCHITECT

EMERY ROTH & SONS
RICHARD ROTH, ARCHITECT

WORTHINGTON, SKILLING, HELLE & JACKSON
STRUCTURAL ENGINEERS

JAROS, BAUM & BOLLES
MECHANICAL ENGINEERS

JOSEPH R. LORING & ASSOCIATES
ELECTRICAL ENGINEERS

THE PORT OF NEW YORK AUTHORITY
PAVING, UTILITIES, FOUNDATIONS

1/4"=1'-0" 0 1'-2' 3' 4' 8' 12'

TITLE: 33RD FLOOR CORE PLAN

DRAWN		CHECKED	
SCALE	1/4"=1'-0"	DATE	7-1-67
PROJECT NUMBER		SHEET	OF
DRAWING NUMBER		A-B-62	