

NORTH

NOTES

1. FOR GENERAL NOTES, KEY TO MATERIALS, STANDARD ABBREVIATIONS, RISER SCHEDULES, DOOR, SCHEDULES AND SCHEDULES OF DRAWINGS SEE DRAWING A-0-1 TO A-0-6
2. FOR COMPLETE "A" CORE PLAN SEE DRAWING A-B-64
3. ALL ELEVATIONS GIVEN THUS (100'-0") ARE IN RELATION TO RISER FLOOR.
4. FOR MECHANICAL AND ELECTRICAL LAYOUTS SEE RESPECTIVE ENGINEERS' DRAWINGS.
5. FOR TYPICAL STAIR DETAILS SEE DWG. # A-4-205 & A-4-206
6. ALL TRENCH HEADERS TO BE FIRE-PROOFED AT UNDER SIDE OF SLAB FOR A WIDTH OF 8'-0" WITH A SPRAY-ON TYPE OF FIRE-PROOFING. SEE ARCHITECTURAL SPECIFICATIONS FOR TYPE AND ELECTRICAL ENGINEERS & CONTRACTORS APPROVED SHOP DWGS. FOR LOCATION & EXTENT OF TRENCH HEADER AND FIRE-PROOFING.
7. FINISH FLOOR ELEVATION 7 TOO OR SLAB ELEVATIONS ARE (100'-0" UNLESS OTHERWISE SHOWN OR NOTED.
8. PLEASE TAKE DIMENSIONS IN MEN AND WOMENS TOILETS. THE DIMENSION AT EACH LAUNDRY ACCESS DOORS TO SOIL DISTRIBUTOR VALVES TO BE LOCATED IN ACCORDANCE WITH THE DRAWING. SEE TYPICAL TOILET DETAILS DWG. # A-4-204
9. ANGLE OF SLOPING CEILINGS ARE CALCD. FOR, 1'-6" OFF IN CLOSETS, STAIR, PASSAGES ETC., BOTTOM ELEVATION OF ALL PIPING AND DUCTWORK SHALL BE MAINTAINED AT 8'-6" ABOVE FINISHED FLOOR. TO ALLOW FOR FUTURE CEILING INSTALLATION AND CLEARANCE OF FULL HEIGHT DOORS.
10. EXTENT OF PUBLIC CORRIDOR CEILING IS INDICATED THUS: - - - - - -
11. CANTS ARE REQUIRED ON ALL BEAM PROJECTIONS OVER 12" NOMINAL (ACTUAL DIMENSION, IN ELEVATOR SHAFTS AND SHALL BE MINIMUM 75° FROM HORIZONTAL. SEE TYPICAL DETAILS.
12. FOR FIRE-PROOFING OF FREE STANDING COLUMNS AND TYPICAL PARTITION DETAILS SEE DRAWINGS A-A-206 TO A-A-208.
13. FOR PART PLAN OF NORTHWEST QUADRANT SEE DRAWING # A-B-65A.

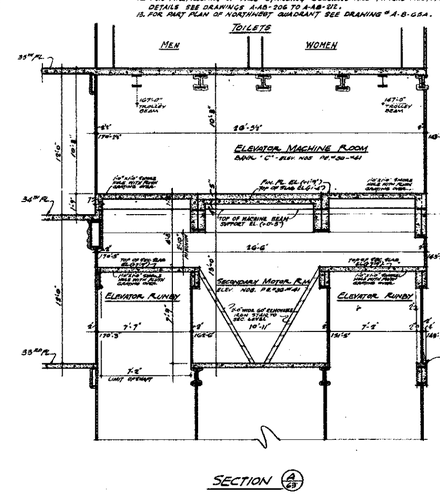

SECTION (A/211)

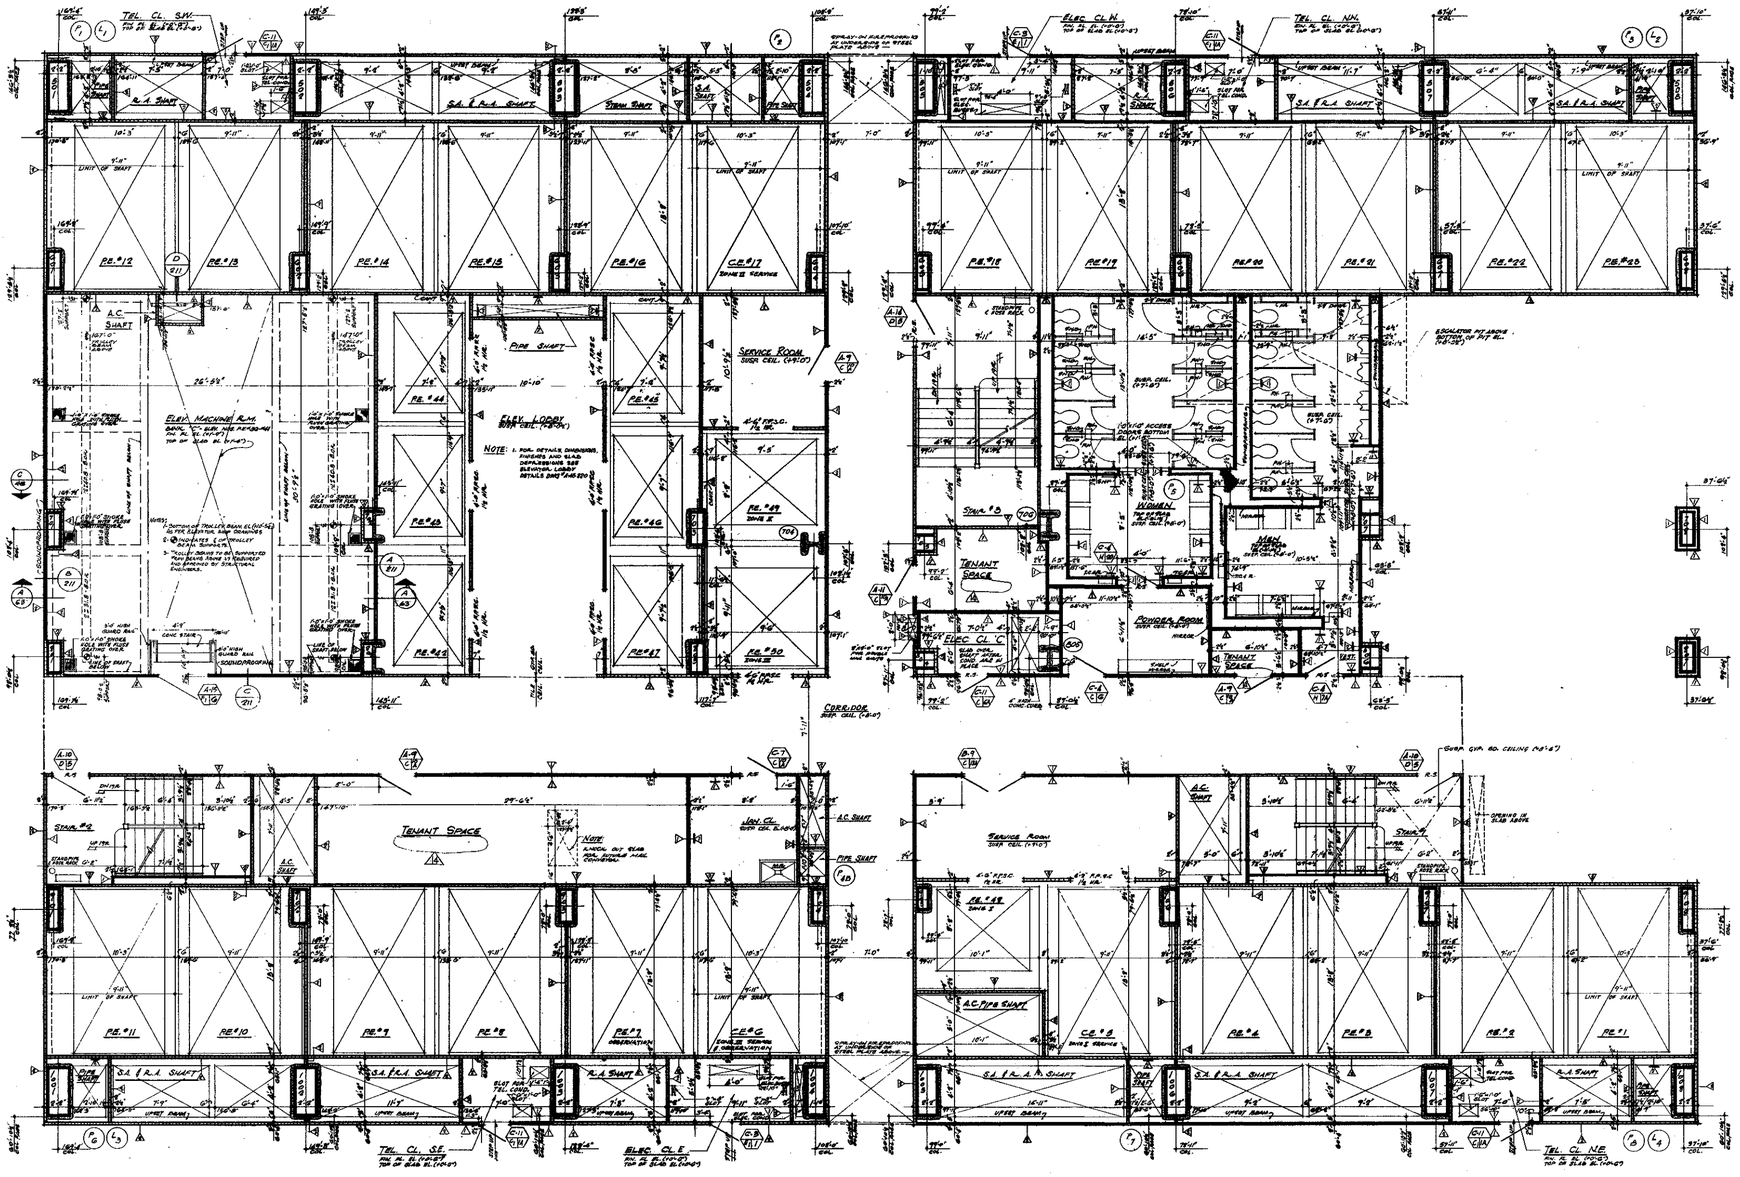

CONTRACT	BID	DRAWING date 8-1-68			
		9-29-67	B-34	E.C.
		9-27-67	B-31	E.C.
		9-29-67	B-35	L.J.
		9-29-68	B-12	L.J.
		9-29-68	B-18	L.J.
		9-29-68	B-28	L.J.
8-20-73	B-228	L.J.	9-29-68	B-13	L.J.
7-16-73	B-240	J.B.	11-1-68	B-7	R.R.
4-19-71	B-95	L.J.	8-1-68	B-6	R.T.
5-27-70	B-48	A.M.	8-1-68	B-1	T.G.
NO. DATE	BDL. NO.	BY	NO. DATE	BDL. NO.	BY
REVISIONS			REVISIONS		

APPROVED

CHIEF, PLANNING DIVISION

DATE

REGISTERED ARCHITECT RICHARD ROTH NO. 17 STATE OF NEW YORK

THE WORLD TRADE CENTER

THE PORT OF NEW YORK AUTHORITY

MINORU YAMASAKI & ASSOCIATES
MINORU YAMASAKI, ARCHITECT

EMERY ROTH & SONS
RICHARD ROTH, ARCHITECT

WORTHINGTON, SKILLING, HELLE & JACKSON
STRUCTURAL ENGINEERS

JAROS, BAUM & BOLLES
MECHANICAL ENGINEERS

JOSEPH R. LORING & ASSOCIATES
ELECTRICAL ENGINEERS

THE PORT OF NEW YORK AUTHORITY
PAVING, UTILITIES, FOUNDATIONS

TITLE: 34TH FLOOR CORE PLAN

DRAWN		CHECKED	
SCALE	1/4" = 1'-0"	DATE	1-31-69
PROJECT NUMBER		SHEET	OF
DRAWING NUMBER	A-B-63		

1/4"=1'-0" 0 1' 2' 3' 4' 8' 12'