

NOTES:

1. FOR GENERAL NOTES, KEY TO MATERIALS, SYMBOLS, ABBREVIATIONS, FINISH SCHEDULES, DOOR SCHEDULES, AND SCHEDULES OF DRAWINGS SEE DRAWINGS # A-0-1 TO A-B-5
2. FOR COMPLETE 1/8" SCALE FLOOR PLAN SEE DRAWING #A-B-64
3. ALL ELEVATIONS GIVEN THUS (+0'-0") ARE IN RELATION TO FINISH FLOOR.
4. FOR MECHANICAL AND ELECTRICAL LAYOUTS SEE RESPECTIVE ENGINEERS DRAWINGS
5. FOR TYPICAL STAIR DETAILS SEE DWG # A-B-204 & A-B-205
6. ALL TRENCH HEADERS TO BE ENCROACHED AT UNDERSIDE OF SLAB FOR A WIDTH OF 4'-0" WITH A SPRAY-ON TYPE FIREPROOFING. SEE ARCHITECTURAL SPECIFICATIONS FOR TYPE AND ELECTRICAL ENGINEERS / CONTRACTORS APPROVED SHOP DWGS. FOR LOCATION & EXTENT OF TRENCH HEADER AND FIREPROOFING.
7. FINISH FLOOR ELEVATION / TOP OF SLAB ELEVATIONS ARE (+0'-0") UNLESS OTHERWISE SHOWN OR NOTED.
8. PROVIDE ROOM DEPRESSES TO SEE AND WOMEN'S TOILETTE, ONE DEPRESSED AT EACH LAVATORY ACCESS LOCAD TO REAR DEPARTURE VALVES TO BE LOCATED IN ACCORDANCE WITH TILE COURSING. SEE TYPICAL TOILET DETAILS DWG #A-B-214
9. WHERE NO SUSPENDED CEILINGS ARE CALLED FOR SUCH AS IN CLOSETS, STAIR PASSAGES ETC. BOTTOM ELEVATION OF ALL PIPING AND DUCTWORK SHALL BE MAINTAINED AT 8'-6" TO PROVIDE FOR FUTURES CEILING INSTALLATION AND CLEARANCE OF FULL HEIGHT DOORS.
10. EXTENT OF PUBLIC CORRIDOR, CEILING IS INDICATED THUS: - - - - - - - - - - - -
11. CAUTIS ARE REQUIRED ON ALL BEAM PROJECTIONS OVER 9" NOMINAL (8" ACTUAL) DIMENSION IN ELEVATOR SHAFT AND SHALL BE MINIMUM 7'0" FROM HANDRAIL. SEE TYPICAL DETAILS
12. FOR FIREPROOFING OF ALL FREE STANDING COLUMNS AND TYPICAL PARTITION DETAILS SEE DWGS. A-B-206 TO A-B-213
13. FOR PART PLAN OF NORTHWEST QUADRANT SEE DRAWING #A-B-GBA.

NORTH

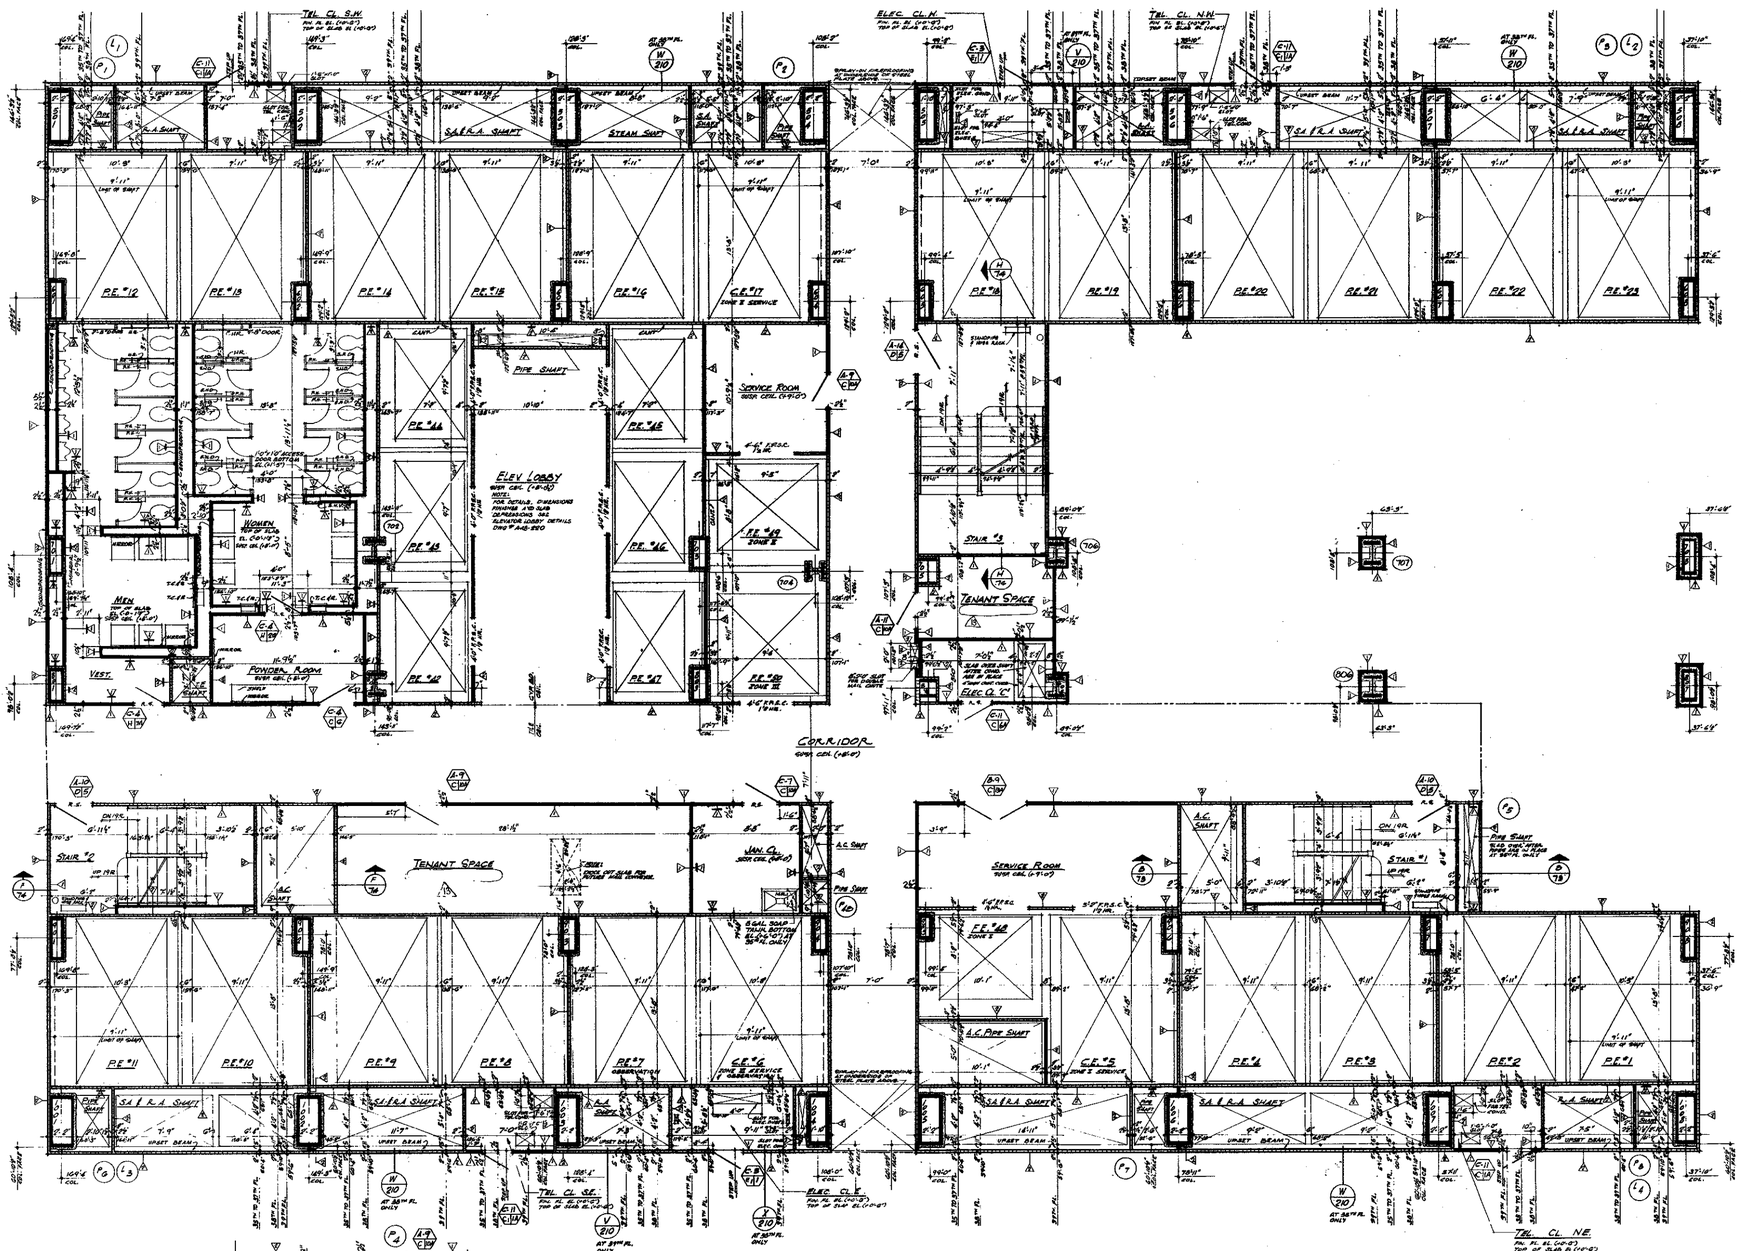

PART PLAN AT 35TH FLOOR

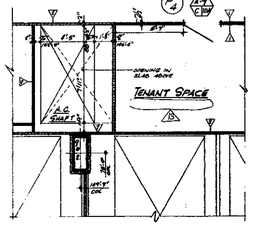

PART PLAN AT 35TH FLOOR

1/8"=1'-0" 0 1' 2' 3' 4' 8' 12

CONTRACT	BID	DRAWING date 8-1-68		
		5-25-70	B-48	A.W.
		9-29-69	B-34	E.C.
		9-29-69	B-31	E.C.
		9-29-68	B-33	L.J.
		9-29-69	B-12	E.C.
		9-29-69	B-18	E.C.
		9-29-69	B-28	E.C.
6-14-78	B-836	L.J.	9-29-69	B-13	E.C.
7-14-78	B-940	L.J.	5-1-68	B-9	K.T.K.
4-14-77	B-98	L.J.	5-1-68	B-1	D.G.

NO. DATE BUL. NO. BY — REVISIONS

NO. DATE BUL. NO. BY — REVISIONS

APPROVED

CHIEF, PLANNING DIVISION

DATE

THE WORLD TRADE CENTER

THE PORT OF NEW YORK AUTHORITY

MINORU YAMASAKI & ASSOCIATES
MINORU YAMASAKI, ARCHITECT

WORTHINGTON, SKILLING, HELLE & JACKSON
STRUCTURAL ENGINEERS

JOSEPH R. LORING & ASSOCIATES
ELECTRICAL ENGINEERS

EMERY ROTH & SONS
RICHARD ROTH, ARCHITECT

JAROS, BAUM & BOLLES
MECHANICAL ENGINEERS

THE PORT OF NEW YORK AUTHORITY
PAVING, UTILITIES, FOUNDATIONS

TITLE: 35TH TO 39TH FL. CORE PLAN

DRAWN		CHECKED	
SCALE	1/8"=1'-0"	DATE	7-3-67
PROJECT NUMBER		SHEET	OF
DRAWING NUMBER	A·B·65		