
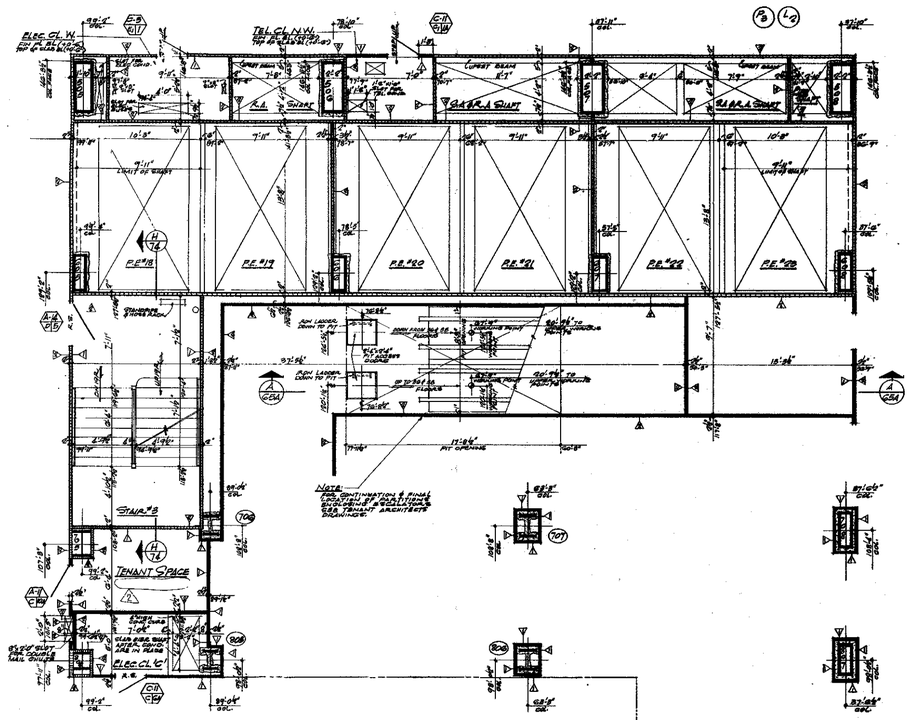


PART PLAN AT 35TH & 37TH FLOORS

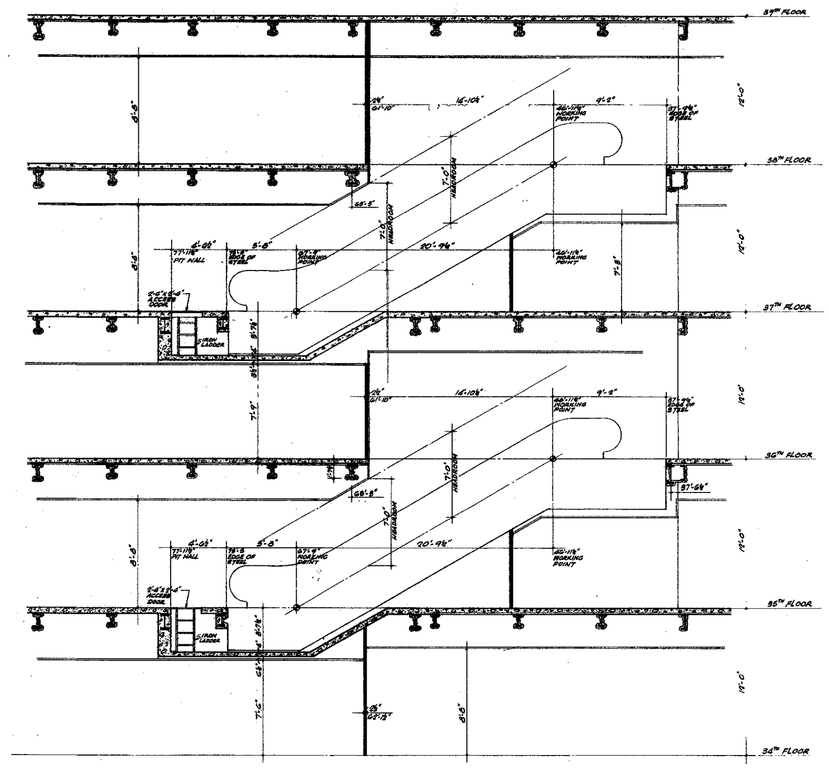


SECTION A/25A

NORTH

NOTES:

1. - FOR GENERAL NOTES, KEY TO MATERIALS, SYMBOLS, ABBREVIATIONS, FINISH SCHEDULES, DOOR SCHEDULES AND SCHEDULE OF DRAWINGS SEE DRAWINGS A-0-1 TO A-0-5.
2. - FOR COMPLETE 1/8" SCALE FLOOR PLAN SEE DRAWING "A-1-02".
3. - ALL ELEVATIONS GIVEN THUS (20'-0") ARE IN RELATION TO TOP OF SLAB.
4. - FOR MECHANICAL AND ELECTRICAL LAYOUTS SEE RESPECTIVE ENGINEERS DRAWINGS.
5. - FOR TYPICAL STAIR DETAILS SEE DRAWINGS "A-AB-204 & "A-AB-205.
6. - ALL TRENCH HEADERS TO BE FIREPROOFED AT UNDERSIDE OF SLAB FOR A WIDTH OF 4'-0" WITH A SPRAY-ON TYPE FIREPROOFING SEE ARCHITECTURAL SPECIFICATION FOR TYPE AND ELECTRICAL ENGINEERS AND CONTRACTORS APPROVED SHOP DRAWINGS FOR LOCATION AND EXTENT OF TRENCH HEADERS AND FIREPROOFING.
7. - FINISH FLOOR ELEVATION AND TOP OF SLAB ELEVATION ARE (2'-0") UNLESS OTHERWISE SHOWN OR NOTED.
8. - WHERE NO SUSPENDED CEILINGS ARE CALLED FOR SUCH AS IN CLOSETS, STAIR PASSAGES ETC. BOTTOM ELEVATION OF ALL PIPING AND DUCTWORK SHALL BE MAINTAINED AT 8'-6" ABOVE FINISHED FLOOR. FOR FUTURE CEILING INSTALLATION AND CLEARANCE OF FULL HEIGHT DOORS.
9. - CAUTS AND REQUIRED ON ALL DUCT AND PIPE PROJECTIONS OVER 96" NOMINAL (8'-0" ACTUAL) DIMENSION IN ELEVATOR SHAFTS AND SHALL BE MINIMUM 78" FROM HORIZONTAL SEE TYPICAL DETAILS.
10. - FOR FIREPROOFING OF FREE STANDING COLUMNS AND TYPICAL PARTITION DETAILS SEE DRAWING "A-AB-206 TO A-AB-214.
11. - FOR RECHECK OF DIMENSIONS AND NOTES IN CORE AREA SEE 4" SCALE DRAWINGS "A-6-06.

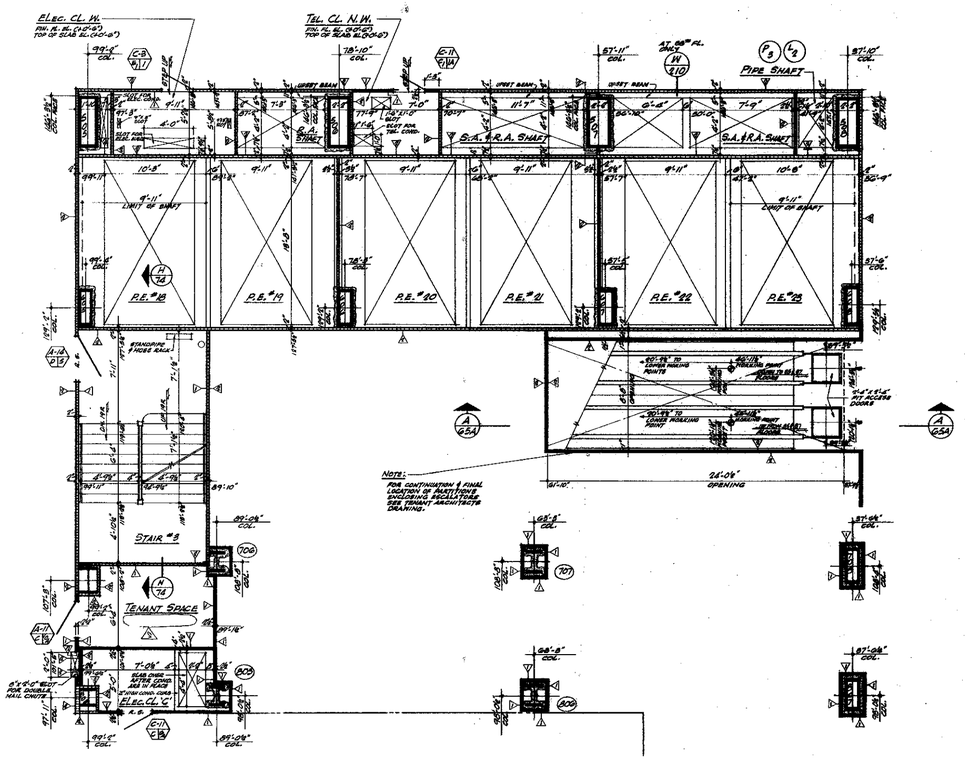

PART PLAN AT 36TH & 38TH FLOORS

1/4"-1'-0" 0 1' 2' 3' 4' 8' 12'

CONTRACT S/D DRAWING date

NO.	DATE	SUB. NO.	BY
1	6-24-71	S-116	L.J.
2	8-24-71	S-116	L.J.

REVISIONS

APPROVED

CHIEF, PLANNING DIVISION

DATE

THE WORLD TRADE CENTER

THE PORT OF NEW YORK AUTHORITY

MINORU YAMASAKI & ASSOCIATES
MINORU YAMASAKI, ARCHITECT

SKILLING, HELLE, CHRISTIANSEN, ROBERTSON
STRUCTURAL ENGINEERS

JOSEPH R. LORING & ASSOCIATES
ELECTRICAL ENGINEERS

EMERY ROTH & SONS
RICHARD ROTH, ARCHITECT

JAROS, BAUM & BOLLES
MECHANICAL ENGINEERS

THE PORT OF NEW YORK AUTHORITY
PAVING UTILITIES, FOUNDATIONS

TITLE: PART PLAN OF 35TH TO 38TH FLOORS & ESCAL. SECT.

DRAWN	L.M.J.	CHECKED	
SCALE	1/4"=1'-0"	DATE	8-3-71
PROJECT NUMBER		SHEET	OF
DRAWING NUMBER	A·B·65A		