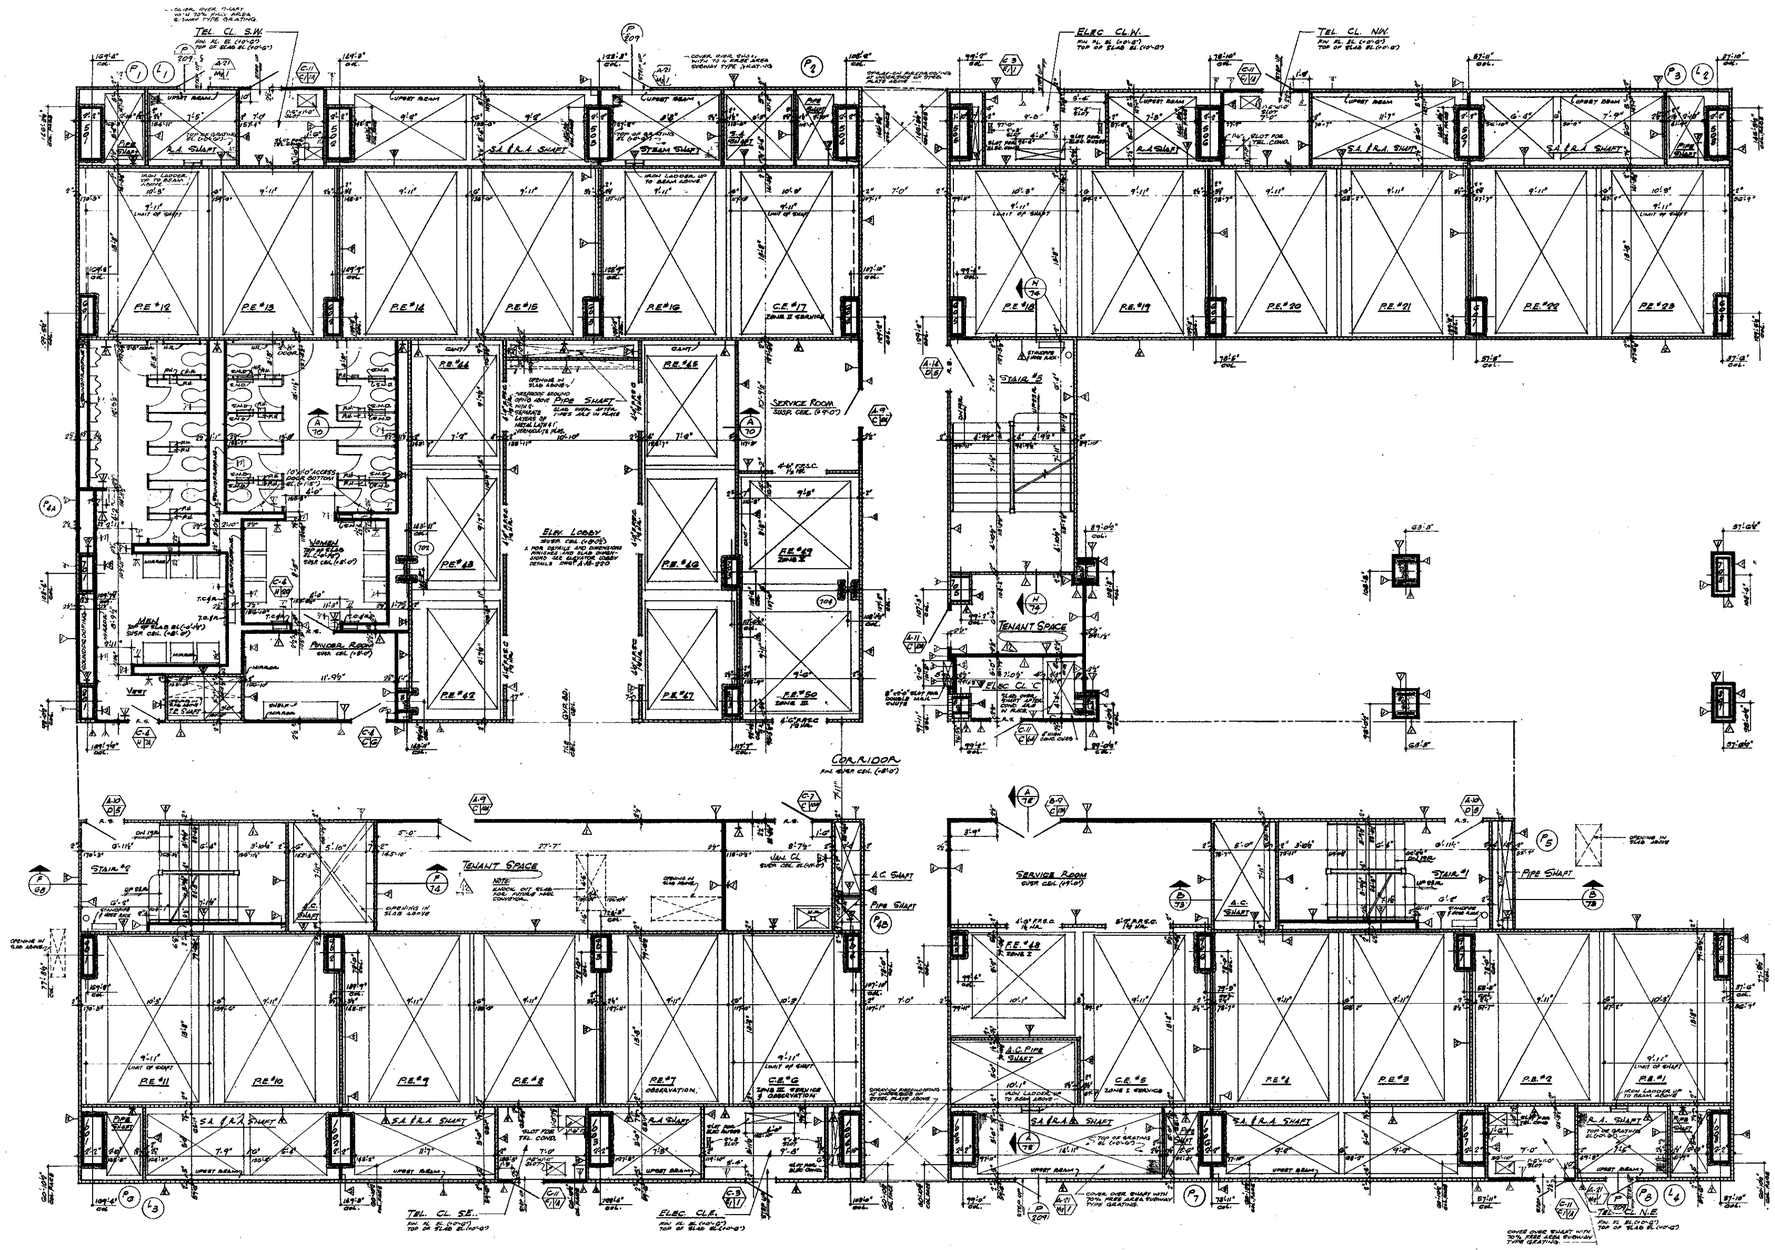


North

NOTES:

1. FOR GENERAL NOTES, KEY TO MATERIALS, ABBREVIATIONS, FINISH SYMBOLS, DOOR SYMBOLS & SYMBOLS OF DRAWINGS SEE DRAWING # A-B-1 TO A-B-6
2. FOR CORE PLAN @ 1/8" SCALE FLOOR PLAN SEE DWG # A-B-66
3. ALL ELEVATIONS GIVEN THUS (78'-6") ARE IN RELATION TO FINISH FLOOR.
4. FOR MECHANICAL & ELECTRICAL LAYOUTS SEE RESPECTIVE ENGINEERS DRAWINGS.
5. FOR TYPICAL STAIR DETAILS SEE DWG # A-4A-204 & A-4A-205
6. ALL TRENCH HEADERS TO BE FIREPROOFED AT UNDERSIDE OF SLAB FOR A WIDTH OF 4'-0" WITH A SPRAY-ON TYPE FIREPROOFING. SEE ARCHITECTURAL SPECIFICATIONS FOR TYPE AND ELECTRICAL ENGINEERS DWGS. FOR LOCATION & EXTENT OF TRENCH HEADERS AND FIREPROOFING
7. FINISH FLOOR ELEVATION (TOP OF SLAB ELEVATIONS ARE (-2'-0") UNLESS SHOWN OR NOTED.
8. FLOOR SOIL DISPENSERS IN MEN AND WOMENS TOILETS. ONE DISPENSER AT EACH LAVATORY. ACCESS DOORS TO SOAP DISPENSER VALVES TO BE LOCATED IN ACCORDANCE WITH C-4 CORE PLAN. SEE TYPICAL TOILET DETAILS DWG # A-B-214
9. WHERE NO SUSPENDED CEILINGS ARE CALLED FOR, SUCH AS IN CLOSETS, STAIRS, PASSAGES ETC., BOTTOM ELEVATION OF ALL BEAMS AND SOFFITS SHALL BE MAINTAINED AT 8'-6" ABOVE FINISHED FLOOR, TO PROVIDE FOR FUTURE CEILING INSTALLATION AND CLEARANCE OF FULL HEIGHT DOORS.
10. EXTENT OF PUBLIC CORRIDOR CEILING IS INDICATED THUS: _ _ _ _ _
11. LIMITS ARE REQUIRED ON ALL SLAB PENETRATIONS OVER 24" NOMINAL (12"ACTUAL) DIMENTIONS IN ELEVATOR SHAFTS AND SHALL BE MINIMUM 75" FROM WALL SO AS TO ALLOW FOR TEL. SEE TYPICAL DETAILS.
12. FOR FIREPROOFING OF FREE STANDING COLUMNS AND TYPICAL PARTITIONS DETAILS SEE DRAWINGS A-2B-204 TO A-2B-212.

* BUILDINGS NOT DATED ARE IN THE PROCESS OF COMPLETION

CONTRACT BID DRAWING date 8-1-68

NO.	DATE	BUL. NO.	BY
6	6-26-73	B-238	L.J.
7	7-10-73	B-247	J.K.

REVISIONS

NO.	DATE	BUL. NO.	BY
5	5-27-70	B-98	A.M.
4	9-29-69	B-34	E.C.
3	9-29-69	B-31	E.C.
2	9-29-69	B-33	L.M.
1	9-29-69	B-19	E.C.
	9-29-69	B-18	E.C.
	9-29-69	B-26	E.C.
	9-29-69	B-13	E.C.
	8-1-68	B-6	E.M.
	5-1-68	B-1	J.G.

REVISIONS

APPROVED

CHIEF, PLANNING DIVISION

DATE

REGISTERED ARCHITECT

THE WORLD TRADE CENTER

THE PORT OF NEW YORK AUTHORITY

MINORU YAMASAKI & ASSOCIATES
MINORU YAMASAKI, ARCHITECT

EMERY ROTH & SONS
RICHARD ROTH, ARCHITECT

WORTHINGTON, SKILLING, HELLE & JACKSON
STRUCTURAL ENGINEERS

JAROS, BAUM & BOLLES
MECHANICAL ENGINEERS

JOSEPH R. LORING & ASSOCIATES
ELECTRICAL ENGINEERS

THE PORT OF NEW YORK AUTHORITY
PAVING, UTILITIES, FOUNDATIONS

1/8"=1'-0" 0 1' 2' 3' 4' 8' 12'

TITLE: 40TH FLOOR CORE PLAN

DRAWN		CHECKED	
SCALE	1/8"=1'-0"	DATE	7-31-69
PROJECT NUMBER		SHEET	OF
DRAWING NUMBER	A·B·66		