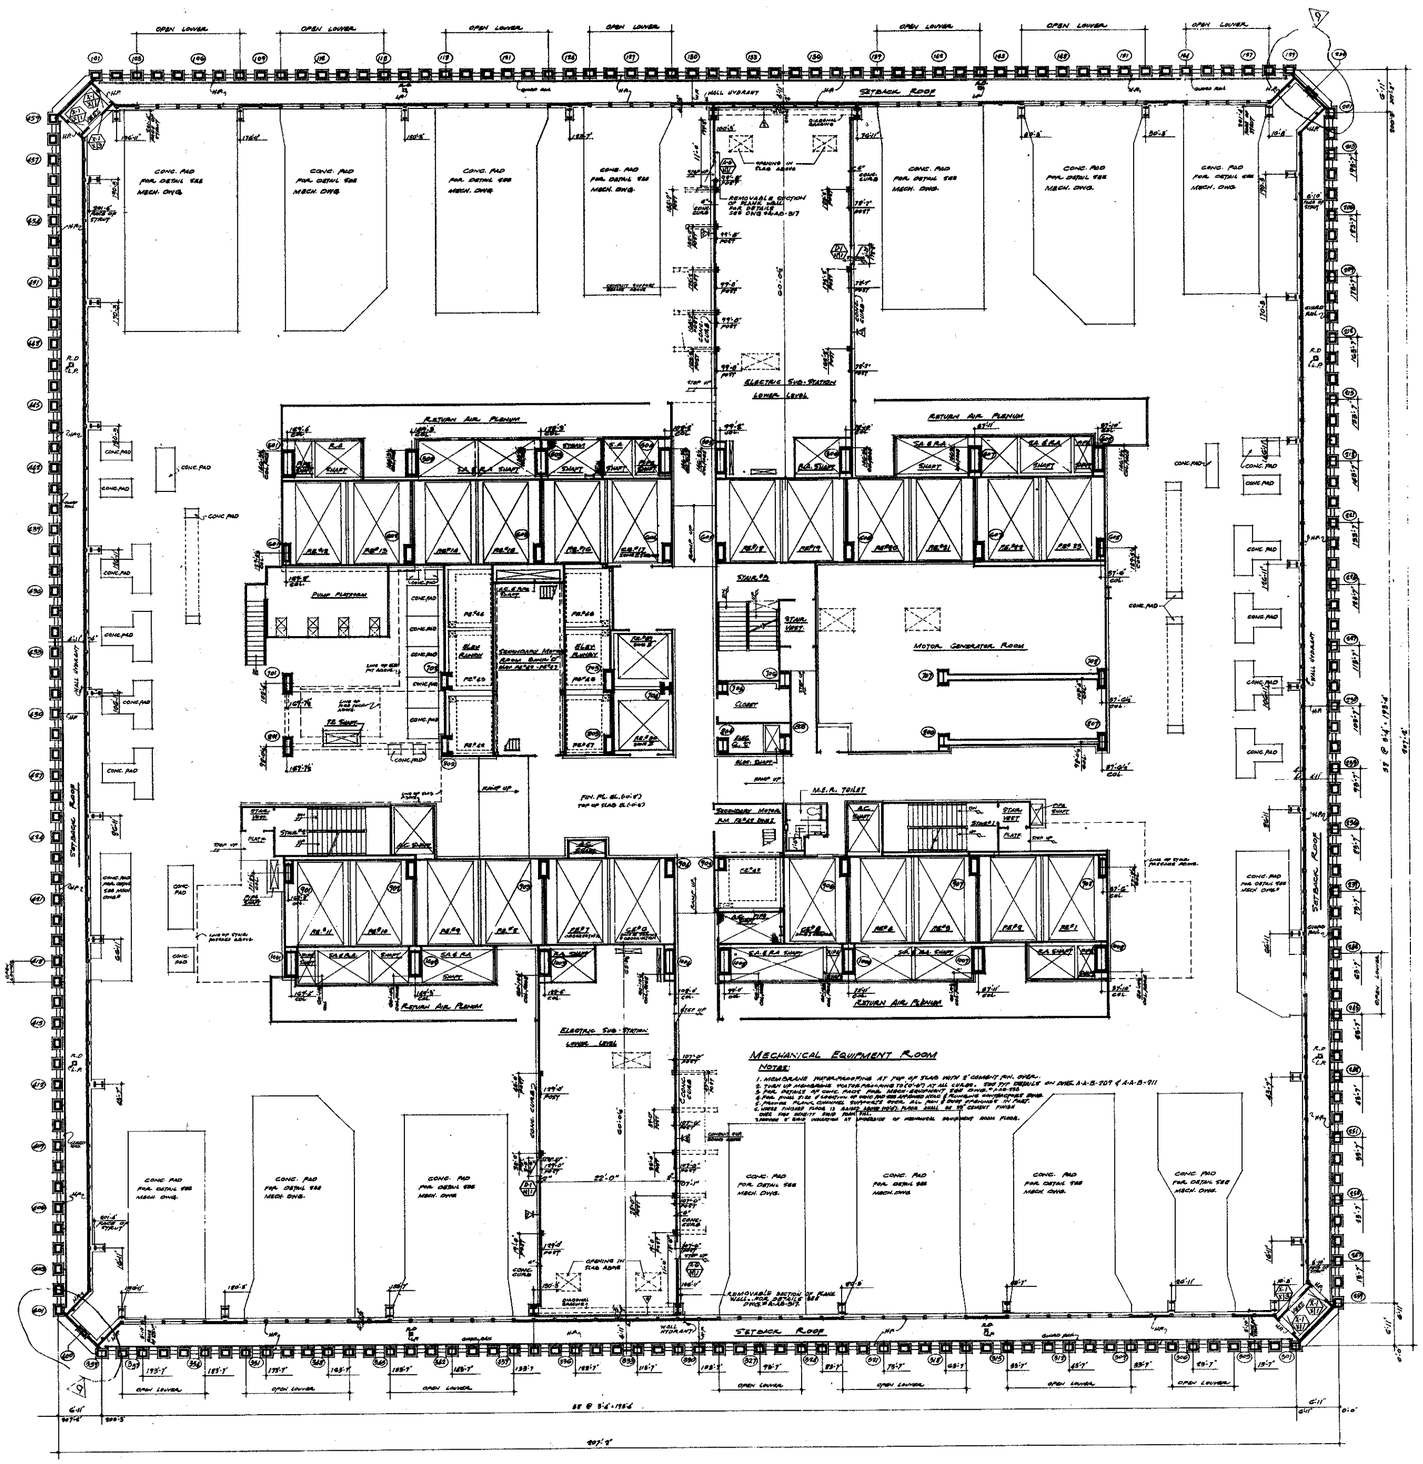



NORTH

NOTES:

1. FOR GENERAL NOTES KEY TO MATERIALS, SYMBOLS, ABBREVIATIONS FINISH SCHEDULES AND SCHEDULES OF DRAWINGS SEE DWG# A-B-1 TO A-B-6
2. FOR COMPLETE 1/4" SCALE CORE PLAN SEE DRAWING # A-B-10
3. ALL ELEVATIONS GIVEN THUS (+0'-0") ARE IN RELATION TO FINISH FLOOR.
4. FOR MECHANICAL AND ELECTRICAL LAYOUTS SEE RESPECTIVE ENGINEER'S DRAWINGS.
5. FOR TYPICAL STAIR DETAILS SEE DWG#A-AB-204 & A-AB-205
6. FINISH FLOOR ELEVATION (+0'-0") TOP OF SLAB ELEVATION (-0'-8") UNLESS OTHERWISE SHOWN OR NOTED.
7. WHERE NO SUSPENDED CEILINGS ARE CALLED FOR, SUCH AS IN CLOSETS, STAIR PASSAGES ETC; BOTTOM ELEVATION OF ALL PIPING AND DUCTWORK SHALL BE MAINTAINED AT 6'-8" ABOVE FINISHED FLOOR TO PROVIDE FOR FUTURE CEILING INSTALLATION AND CLEARANCE OF FULL HEIGHT DOORS.
8. ELEVATION TO TOP OF CONCRETE CURBS TO BE (-0'-8") UNLESS OTHERWISE SHOWN OR NOTED.

CONTRACT BID DRAWING date 8-1-68

| NO. | DATE | REVISIONS BUL. NO. | BY |
|---|---|---|---|
| 4 | 4-19-73 | B 209 | D.B |
| 3 | VOID | B-199 | L.L. |
| 2 | 5-22-70 | B-168 | A.M. |
| 1 | 9-29-69 | B-172 | L.L. |
| 5 | 9-29-69 | B-179 | L.L. |
| 4 | 9-29-69 | B-194 | L.L. |
| 3 | 9-29-69 | B-193 | L.L. |
| 2 | 11-1-68 | B-7 | E.Z. |
| 1 | 8-1-68 | B-1 | D.G. |

APPROVED

CHIEF, PLANNING DIVISION

DATE

# THE WORLD TRADE CENTER

THE PORT OF NEW YORK AUTHORITY

MINORU YAMASAKI & ASSOCIATES
MINORU YAMASAKI, ARCHITECT

EMERY ROTH & SONS
RICHARD ROTH, ARCHITECT

WORTHINGTON, SKILLING, HELLE & JACKSON
STRUCTURAL ENGINEERS

JAROS, BAUM & BOLLES
MECHANICAL ENGINEERS

JOSEPH R. LORING & ASSOCIATES
ELECTRICAL ENGINEERS

THE PORT OF NEW YORK AUTHORITY
PAVING, UTILITIES, FOUNDATIONS

1/8"=1'-0" 0 4 8 16' 24

TITLE: 41ST FLOOR PLAN
LOWER MECH EQUIP RM LEVEL

| | | | |
|---|---|---|---|
| DRAWN | | CHECKED | |
| SCALE | 1/8 : 1-0 | DATE | 7-31-69 |
| PROJECT NUMBER | | SHEET | OF |
| DRAWING NUMBER | A·B·69 | | |