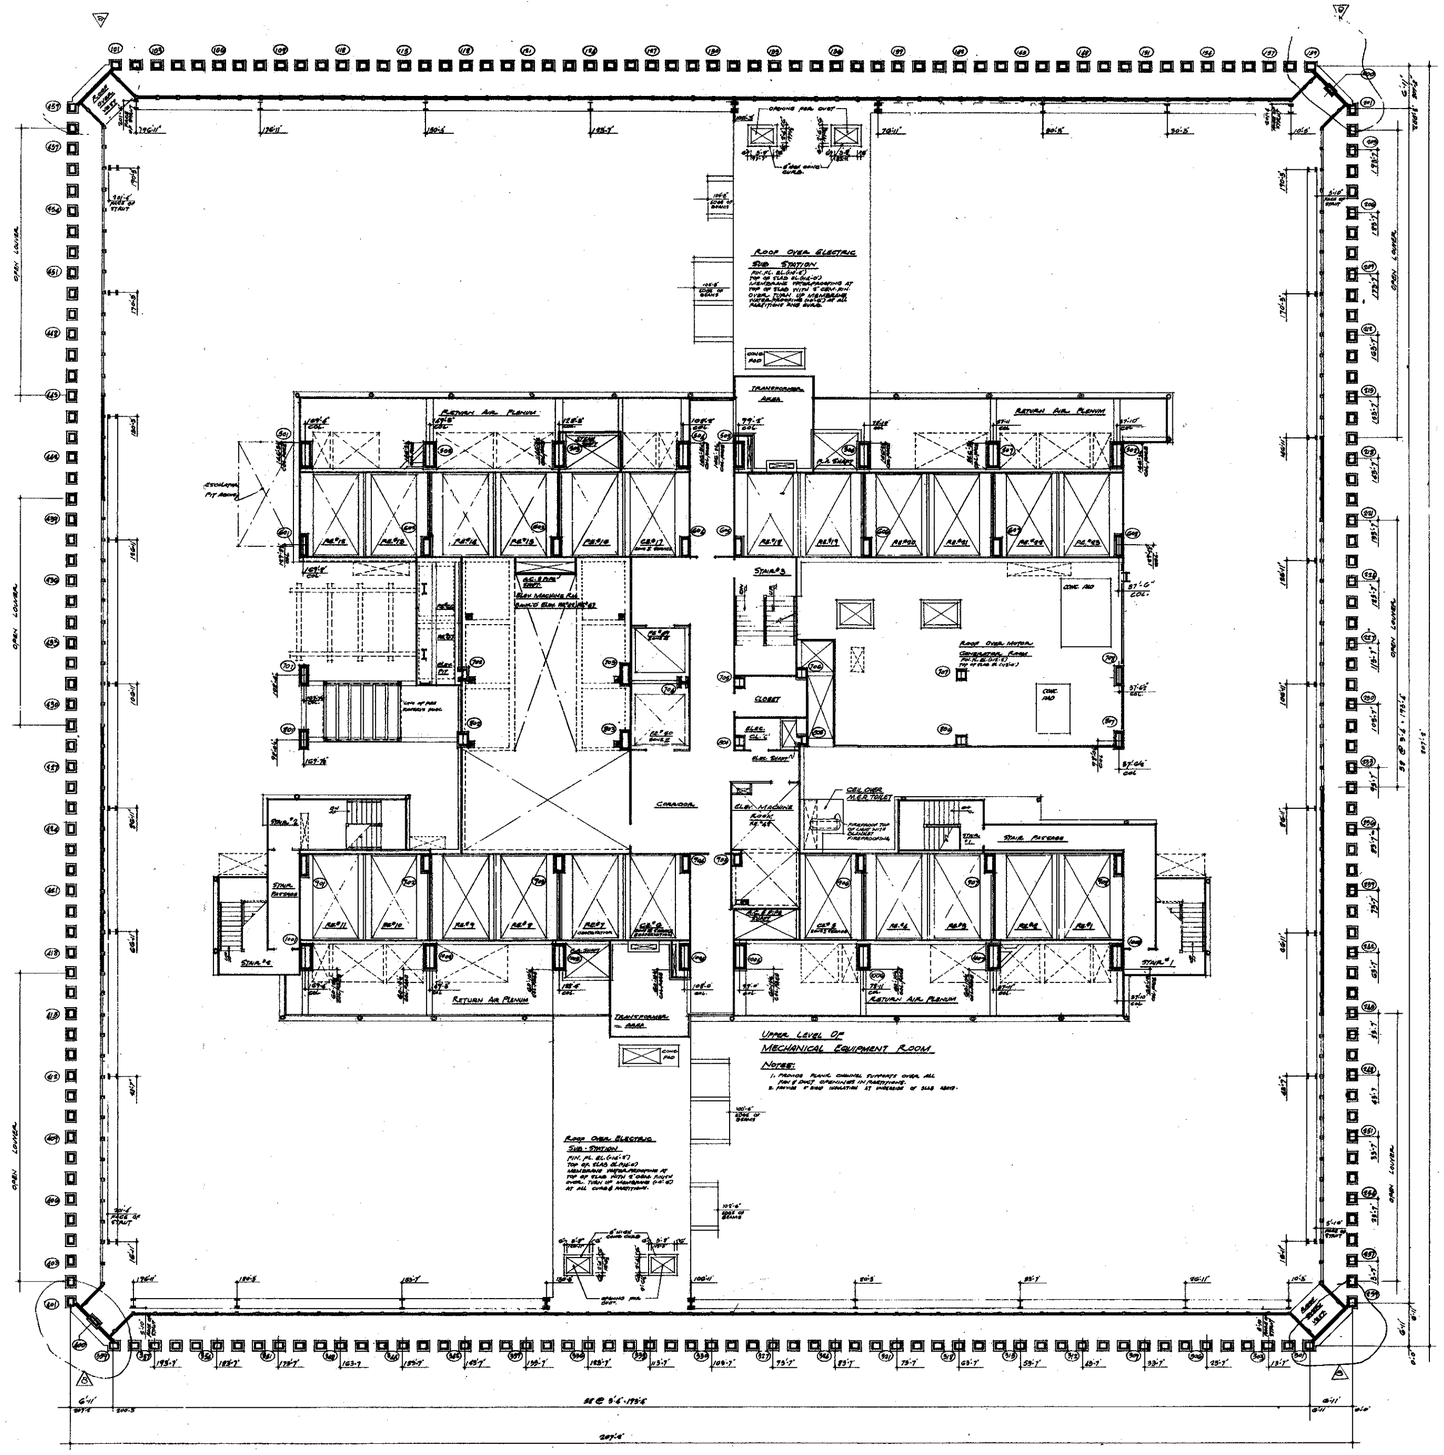


NOTES:

1. FOR GENERAL NOTES KEY TO MATERIALS, SYMBOLS, ABBREVIATIONS FINISH SCHEDULES AND SCHEDULES OF DRAWINGS SEE DWGS A-B-1 TO A-B-6
2. FOR COMPLETE 1/8" SCALE CORE PLAN SEE DRAWING A-B-78
3. ALL ELEVATIONS GIVEN THUS (101'-0") ARE IN RELATION TO FINISH 1ST FLOOR.
4. FOR MECHANICAL AND ELECTRICAL LAYOUT SEE RESPECTIVE ENGINEERS' DRAWINGS.
5. FOR TYPICAL STAIR DETAILS SEE DWGS A-B-205 & A-B-206
6. WHERE NO SUSPENDED CEILINGS ARE CALLED FOR, SUCH AS IN CLOSETS, SERVICE PASSAGES ETC., BOTTOM ELEVATION OF ALL PIPING AND DUCTWORK TO BE MAINTAINED AT 9'-0" ABOVE FINISHED FLOORS TO PERMIT FOR FUTURE CEILING INSTALLATION AND CLEARANCE OF FULL HEIGHT DOORS.

CONTRACT BID DRAWING date 8-1-68

NO.	DATE	BUL. NO.	BY

REVISIONS

NO.	DATE	BUL. NO.	BY
4	6-12-78	B-209	DS
3	VOID	B-199	L.L.
2	9-29-69	B-19	L.L.
1	9-29-69	B-19	E.C.
2	7-29-69	B-26	E.C.
1	11-1-68	B-7	E.E.
2	8-1-68	B-6	R.H.
1	5-1-68	B-1	D.G.

REVISIONS

APPROVED

CHIEF, PLANNING DIVISION

DATE

REGISTERED ARCHITECT — STATE OF NEW YORK

THE WORLD TRADE CENTER

THE PORT OF NEW YORK AUTHORITY

MINORU YAMASAKI & ASSOCIATES
MINORU YAMASAKI, ARCHITECT

WORTHINGTON, SKILLING, HELLE & JACKSON
STRUCTURAL ENGINEERS

JOSEPH R. LORING & ASSOCIATES
ELECTRICAL ENGINEERS

EMERY ROTH & SONS
RICHARD ROTH ARCHITECT

JAROS, BAUM & BOLLES
MECHANICAL ENGINEERS

THE PORT OF NEW YORK AUTHORITY
PAVING, UTILITIES, FOUNDATIONS

1/8" = 1'-0" (0, 5, 0, 5, 10, 15, 20 feet)

TITLE: 42ND FLOOR PLAN
UPPER MECH EQUIP RM. LEVEL

DRAWN		CHECKED	
SCALE	1/8" = 1'-0"	DATE	7-31-67
PROJECT NUMBER		SHEET	OF
DRAWING NUMBER	A·B·71		