

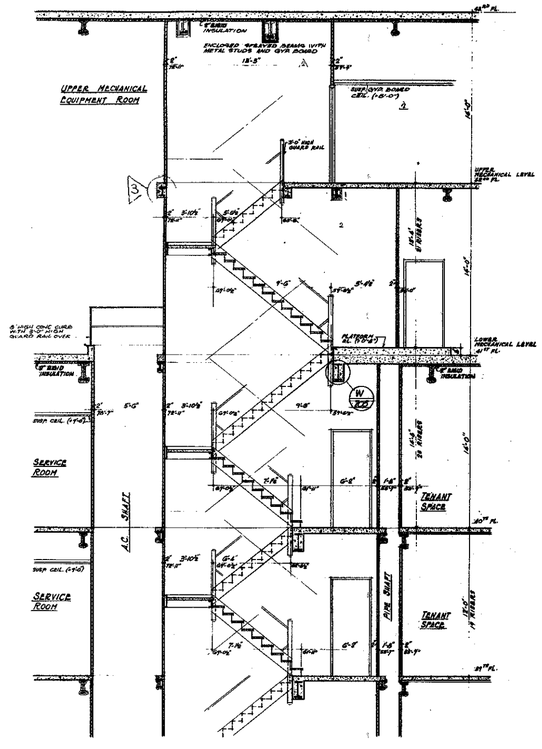


SECTION (B/73) THRU STAIR #1

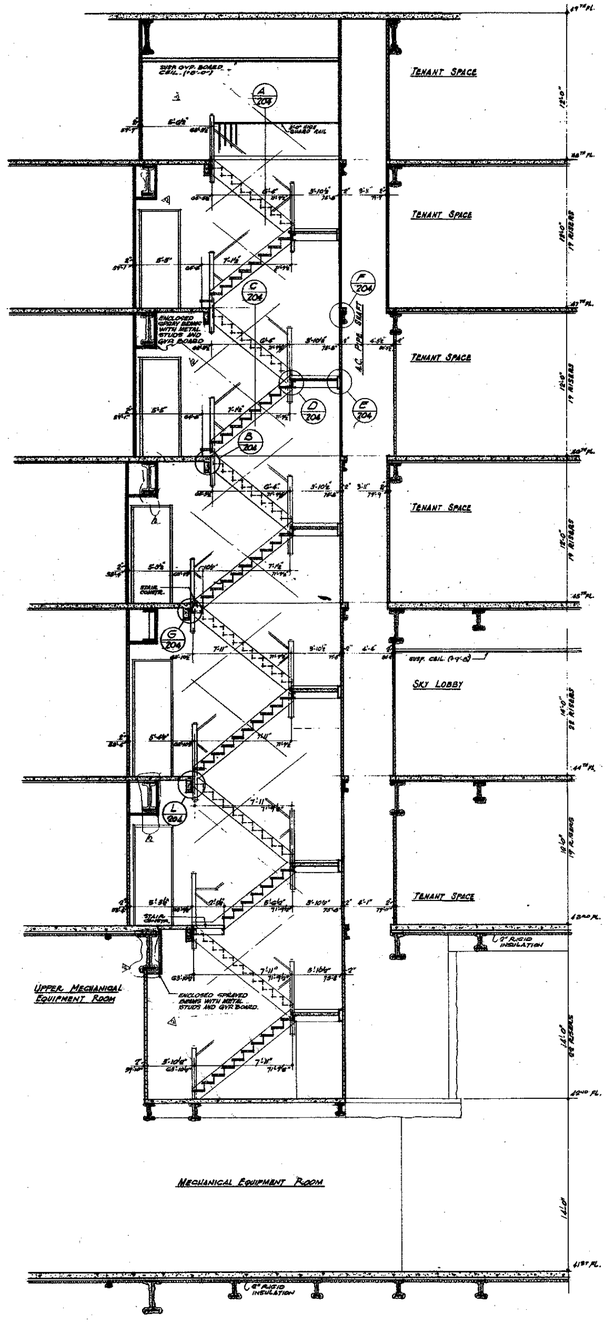


SECTION (C/73) THRU STAIR #1

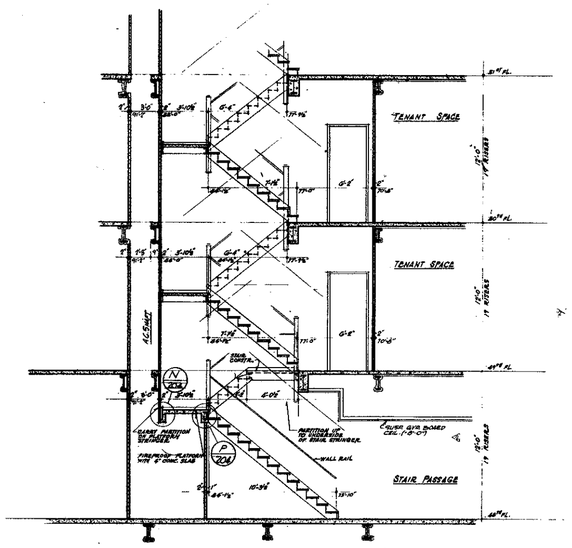


SECTION (D/73) THRU STAIR #1

NOTES

1. FOR GENERAL NOTES, KEY TO MATERIALS SYMBOLS, ABBREVIATIONS, FINISH SCHEDULES, DOOR SCHEDULES AND SCHEDULES OF DRAWINGS SEE DRAWINGS # A-1-1 TO A-1-6
2. ALL ELEVATIONS GIVEN THUS (10'0") ARE IN RELATION TO FINISH FLOOR.
3. FOR TYPICAL STAIR DETAILS SEE DWG # A-1-201A AND A-1-201B
4. WHERE NO DIMENSIONS ORIENTED ORIENTED ARE CALLED FOR, SUCH AS IN DUCTS, STAIR, PASSAGE ETC., BOTTOM ELEVATION OF ALL PIPING AND DUCTWORK SHALL BE MAINTAINED AT 8'-6" ABOVE FINISHED FLOOR, TO ALLOW FOR FUTURE CEILING INSTALLATION AND CLEARANCE OF FULL HEIGHT DOORS.
5. FOR TYPICAL PARTITION DETAILS SEE DRAWINGS A-1-201A TO A-1-201-B.

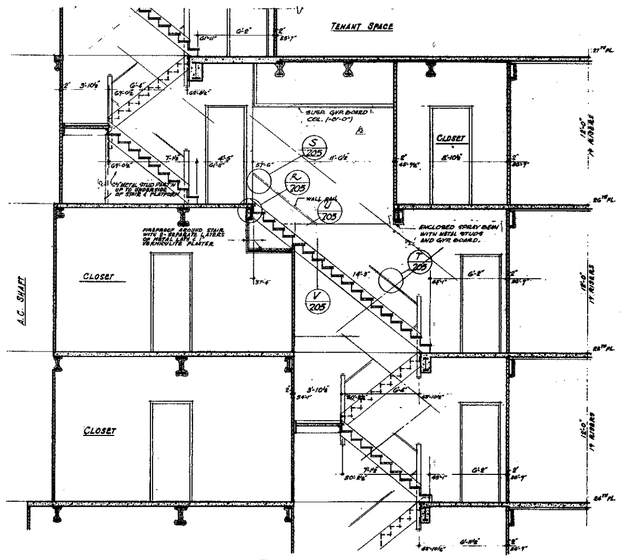

SECTION (A/73) THRU STAIR #1

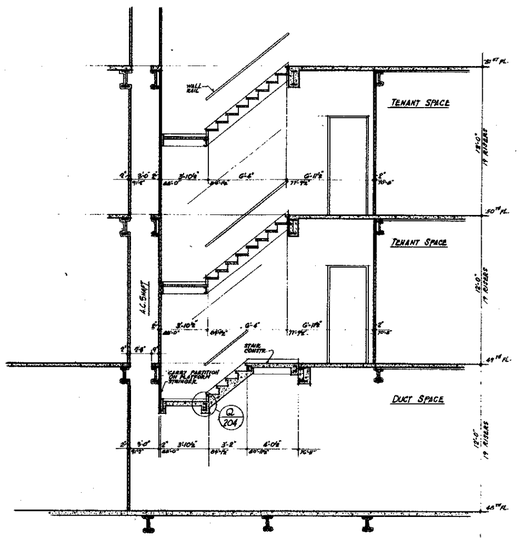

SECTION (E/73) THRU STAIR #1

CONTRACT BID DRAWING date 3-1-68

NO.	DATE	SUB. NO.	BY

REVISIONS

NO.	DATE	SUB. NO.	BY
3	9-27-69	B-18	E.C.
2	9-24-69	B-17	E.C.
1	5-1-68	B-6	E.T.R.

REVISIONS

REGISTERED ARCHITECT — STATE OF NEW YORK — NO. 22,224

APPROVED

CHIEF, PLANNING DIVISION

DATE

1/4"=1'0" 0 1' 2' 3' 4' 8' 12'

THE WORLD TRADE CENTER

THE PORT OF NEW YORK AUTHORITY

MINORU YAMASAKI & ASSOCIATES
MINORU YAMASAKI, ARCHITECT

EMERY ROTH & SONS
RICHARD ROTH, ARCHITECT

WORTHINGTON, SKILLING, HELLE & JACKSON
STRUCTURAL ENGINEERS

JAROS, BAUM & BOLLES
MECHANICAL ENGINEERS

JOSEPH R. LORING & ASSOCIATES
ELECTRICAL ENGINEERS

THE PORT OF NEW YORK AUTHORITY
PAVING, UTILITIES, FOUNDATIONS

TITLE: STAIR SECTIONS
STAIR #1

DRAWN		CHECKED	
SCALE	1/4"=1'0"	DATE	7-31-67
PROJECT NUMBER		SHEET	OF
DRAWING NUMBER	A-B-73		