

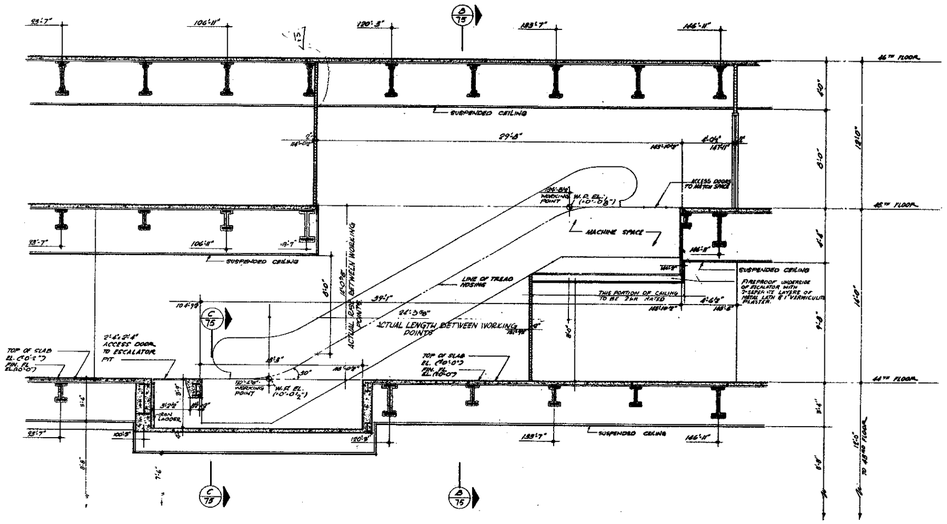


SECTION (A/75) THRU ESCALATORS B-5 & B-6

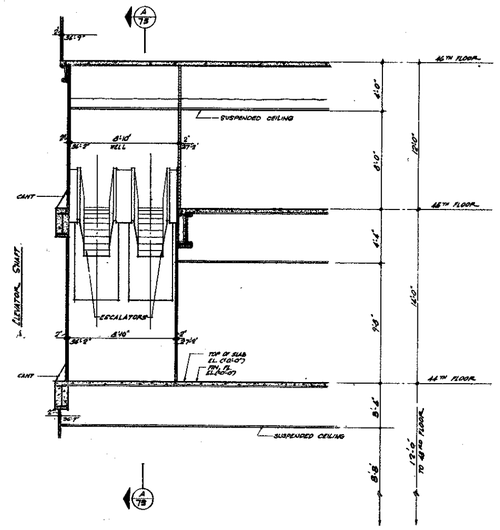


SECTION (D/75)

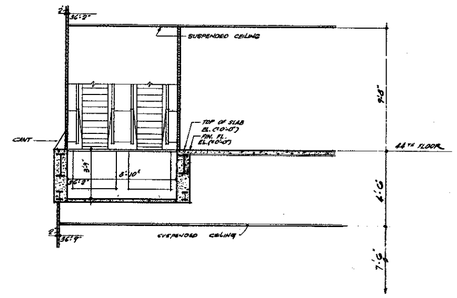


SECTION (C/75)

NOTES:


1. FOR GENERAL NOTES, KEY TO MATERIALS, SYMBOLS, ABBREVIATIONS, FINISH SCHEDULES, DOOR SCHEDULES, AND SCHEDULES OF DRAWINGS, SEE DRAWINGS A-0.1 TO A-0.4
2. ALL ELEVATIONS GIVEN THUS (+0'-0") ARE IN RELATION TO FINISH FLOOR.
3. FOR MECHANICAL AND ELECTRICAL LAYOUT, SEE ELECTIVE SUBSIDIARY DRAWINGS.
4. FINISH FLOOR ELEVATION AND TOP OF SLAB ELEVATIONS ARE (10'-0") UNLESS OTHERWISE SHOWN OR NOTED.
5. WHERE NO SUSPENDED CEILINGS ARE CALLED FOR, SUCH AS IN CLOSETS, STAIR, PASSAGES ETC., BOTTOM ELEVATION OF ALL PIPING AND DUCTWORK SHALL BE MAINTAINED AT 8'-6" ABOVE FINISHED FLOORS, TO PROVIDE FOR FUTURE CEILING INSTALLATION AND CLEARANCE OF FULL HEIGHT DOORS.
6. FOR ADDITIONAL DETAILS AND SECTIONS OF ESCALATORS SEE DWG. A-B.25A
7. CANTS ARE RECORDED ON ALL BEAM PROJECTIONS OVER 2" (NOMINAL) (2-1/2" ACTUAL) DIMENSIONS IN ELEVATOR SHAFTS ARE GIVEN AT 90° FROM HORIZONTAL. SEE TYPICAL DETAILS.
8. FOR ESCALATOR DETAILS, DIMENSIONS AND ADDITIONAL SECTIONS SEE DRAWING # A-B.25A.
9. FOR TYPICAL PARTITION DETAILS, SEE DRAWINGS A-B.20A TO A-B.21B

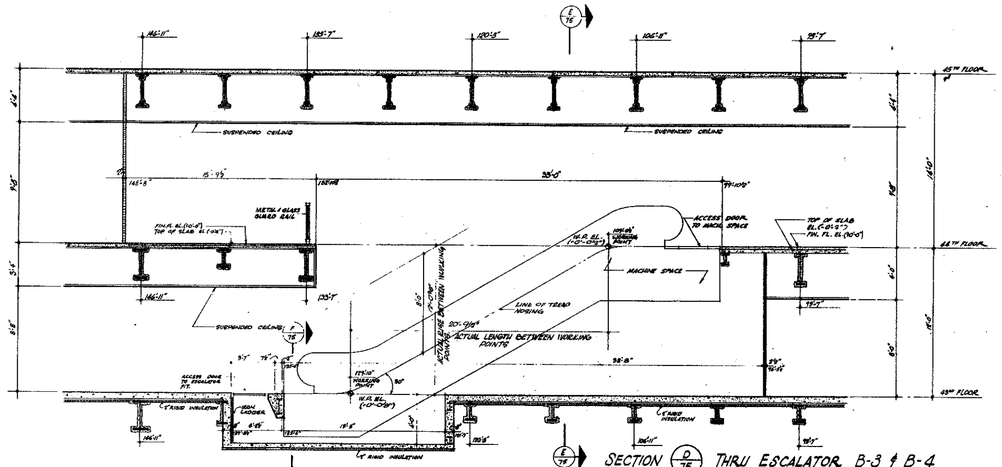


SECTION (F/75) THRU ESCALATOR B-3 & B-4

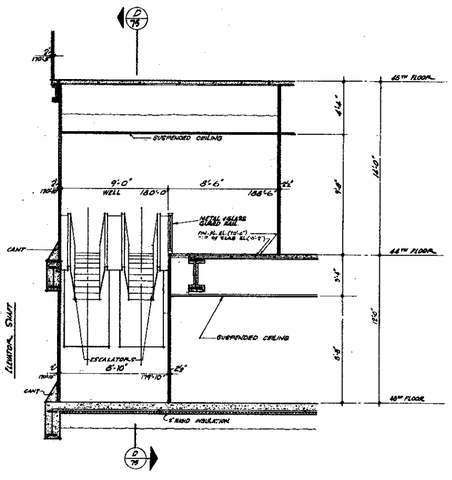

SECTION (E/75)

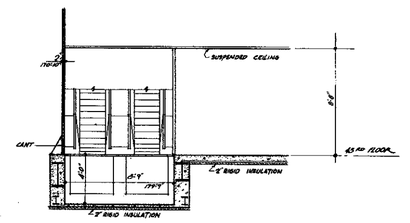


SECTION (F/75)

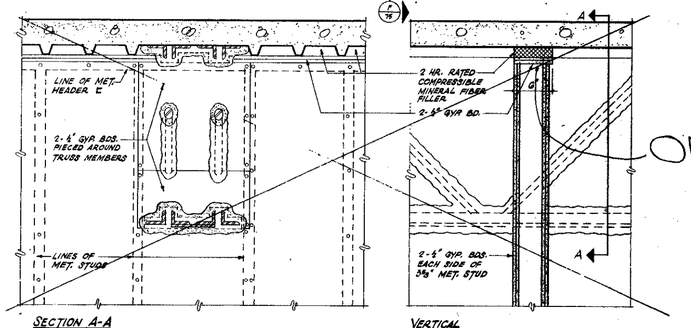

SECTION A-A
SCALE: 1½" = 1'-0"

VERTICAL

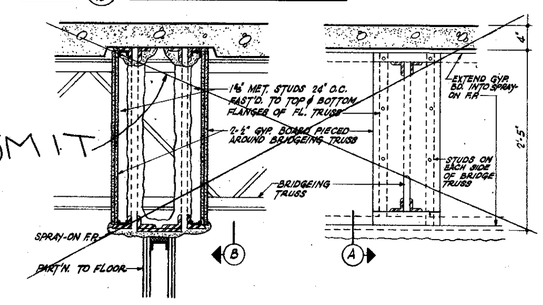

TYPICAL TRUSS SECTION A

BRIDGEING TRUSS SECTION B

DETAILS (G/56) OF TWO HOUR PARTITION AT TRUSS PENETRATION

COMIT

BULLETINS NOT DATED ARE IN THE PROCESS OF COMPLETION

CONTRACT BID DRAWING date 5-1-68

NO.	DATE	BUL. NO.	BY
1	9-10-74	B-276	L.J.
2	1-22-76	B-286	L.J.

REVISIONS

NO.	DATE	BUL. NO.	BY
3	3-19-74	B-267	AB
3	3-8-73	B-187	L.J.
3	3-2-72	B-168	L.C.
3	12-15-71	B-150	W.L.
3	6-28-71	B-116	D.T.
3	7-21-69	B-13	E.C.
3	9-29-69	B-19	E.C.
3	1-1-68	B-7	R.R.
3	8-1-68	B-5	R.T.A.
3	6-1-68	B-1	CAG.

REVISIONS

APPROVED

CHIEF, PLANNING DIVISION

DATE

REGISTERED ARCHITECT STATE OF NEW YORK NO. 027,777

THE WORLD TRADE CENTER

THE PORT OF NEW YORK AUTHORITY

MINORU YAMASAKI & ASSOCIATES
MINORU YAMASAKI, ARCHITECT

EMERY ROTH & SONS
RICHARD ROTH, ARCHITECT

WORTHINGTON, SKILLING, HELLE & JACKSON
STRUCTURAL ENGINEERS

JAROS, BAUM & BOLLES
MECHANICAL ENGINEERS

JOSEPH R. LORING & ASSOCIATES
ELECTRICAL ENGINEERS

THE PORT OF NEW YORK AUTHORITY
PAVING, UTILITIES, FOUNDATIONS

TITLE: ESCALATOR SECTIONS
ESCALATORS 3-3, 3-4, 3-5 & 3-6

DRAWN		CHECKED	
SCALE	1/8"=1'-0"	DATE	7-31-67
PROJECT NUMBER		SHEET	OF
DRAWING NUMBER	A-B-75		

3/32" 1/16" 1" 2" 3" 4" 8" 12"