
NORTH

NOTES

1. FOR GENERAL NOTES, KEY TO MATERIALS, SYMBOLS, ABBREVIATIONS, FINISH SCHEDULES, DOOR SCHEDULES AND SCHEDULES OF DRAWINGS, SEE DRAWINGS # A-B-1 TO A-B-6.
2. FOR COMPLETE 8'-0" SCALE FLOOR PLAN SEE DRAWINGS # A-B-80
3. ALL ELEVATIONS GIVEN THUS (+10'-0") ARE IN RELATION TO FINISH FLOOR.
4. FOR MECHANICAL AND ELECTRICAL LAYOUTS SEE RESPECTIVE ENGINEER'S DRAWINGS.
5. FOR TYPICAL STAIR DETAILS SEE DWG # A-AB-204 & A-AB-206
6. ALL TRENCH HEADERS TO BE FIREPROOFED AT UNDERSIDE OF SLAB FOR A WIDTH OF 6'-0" WITH A SPRAY-ON TYPE OF FIREPROOFING. SEE ARCHITECTURAL SPECIFICATIONS FOR TYPE & ELECTRICAL ENGINEERS / CONTRACTOR'S APPROVED SHOP DWGS. FOR LOCATION & EXTENT OF TRENCH HEADERS AND FIREPROOFING.
7. FINISH FLOOR ELEVATION AND TOP OF SLAB ELEVATIONS ARE (10'-0") UNLESS OTHERWISE SHOWN OR NOTED.
8. PROVIDE SUMP DEPRESSED IN MEN AND WOMEN'S TOILET. ONE DEPRESSED AT EACH LAVATORY. ACCESS DOORS TO SUMP DRAINER WATER TO BE LOCATED IN ACCORDANCE WITH TILE CONTROL SET TYPICAL TOILET DETAILS DWG # A-AB-216
9. WHERE NO SUSPENDED CEILINGS ARE CALLED FOR SUCH AS IN CLOSETS, ETHIC PASSAGES ETC., BOTTOM ELEVATION OF ALL PIPING AND DUCTWORK SHALL BE MAINTAINED AT 8'-6" ABOVE FINISHED FLOOR TO PROVIDE FOR FUTURE CEILING INSTALLATION AND CLEARANCE OF FULL HEIGHT DOORS.
10. EXTENT OF PUBLIC CORRIDOR CEILING IS INDICATED THUS: - - - - - - - -
11. CANTS ARE REQUIRED ON ALL BEAM PROJECTIONS OVER 12" NOMINAL (8" ACTUAL) DIMENSION IN ELEVATOR SHAFTS AND SHALL BE MINIMUM 75° FROM HORIZONTAL. SEE TYPICAL DETAILS.
12. FOR TYPICAL PARTITION DETAILS SEE DWGS. A-AB-300 TO A-AB-312

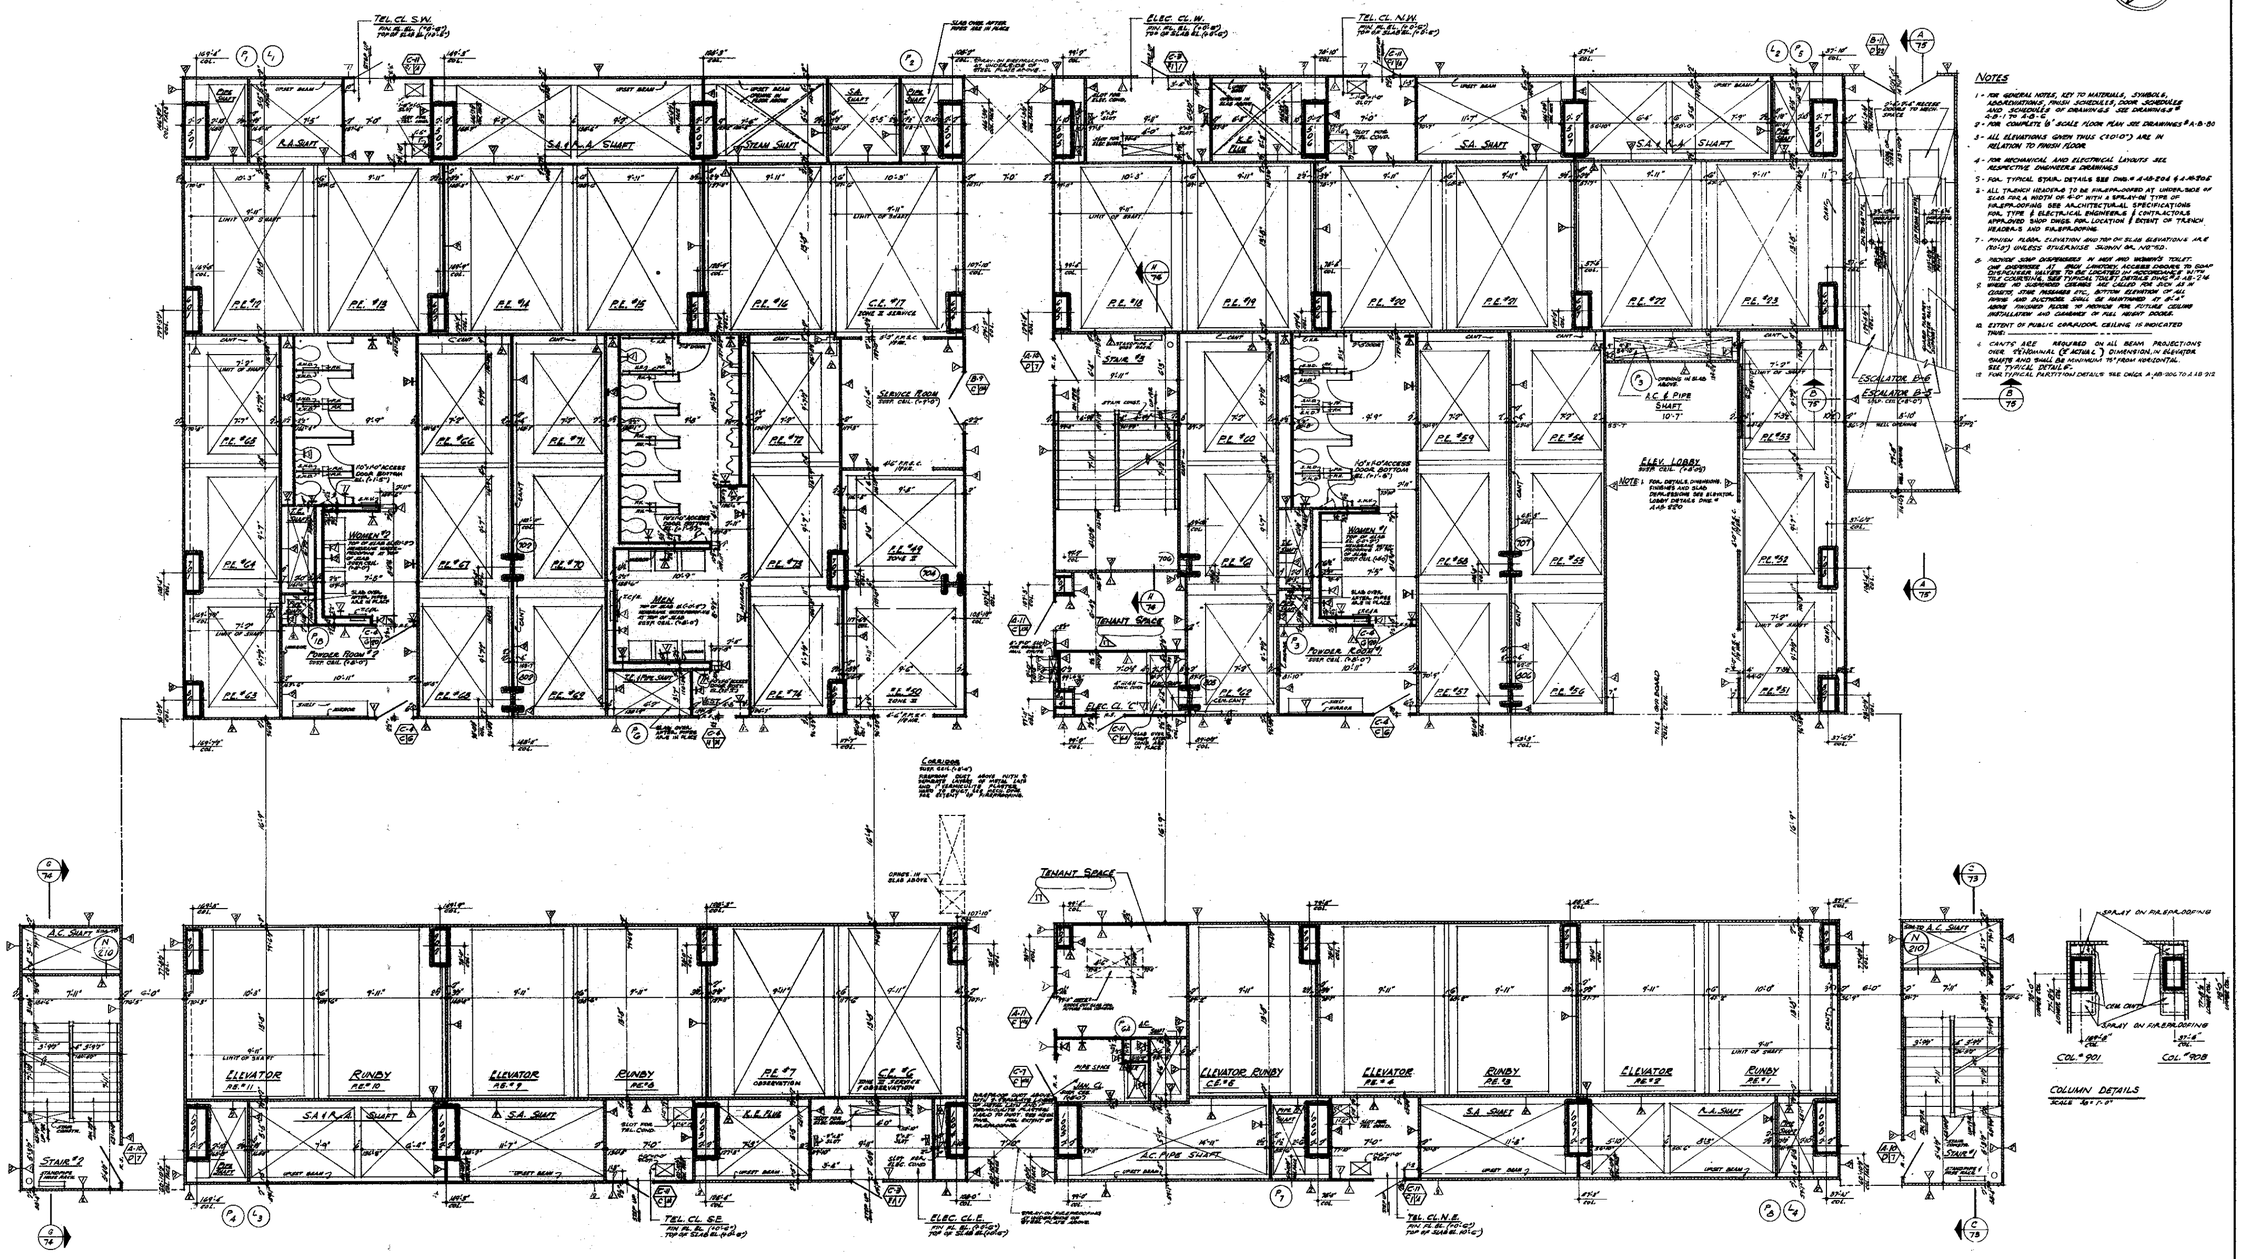

BUILDING NOT DATED ARE IN THE PROCESS OF COMPLETION.

CONTRACT	BID	DRAWING	date	B-AB	
		△	5-22-70	B-AB	A.M.
		△	9-27-67	B-24	E.C.
		△	7-27-67	B-31	E.C.
△ 5-26-75	B-238	L.J.	△ 7-27-67	B-25	E.C.
△ 5-5-75	B-187	D.S.	△ 3-24-66	D-19	E.C.
△ 12-13-74	B-200	M.L.	△ 9-29-66	B-18	E.C.
△ 8-30-71	B-118	D.T.	△ 9-29-67	B-19	E.C.
△ 1-29-71	B-88	L.J.	△ 7-27-67	B-15	E.C.
△ 11-26-70	B-79	L.J.	△ 11-1-68	B-7	F.E.
△ 11-26-70	B-76	L.J.	△ 6-1-68	B-6	F.E.
NO. DATE	SUB. NO.	BY	NO. DATE	SUB. NO.	BY

REVISIONS

APPROVED

CHIEF, PLANNING DIVISION

DATE

REGISTERED ARCHITECT — STATE OF NEW YORK — No. 031797

THE WORLD TRADE CENTER

THE PORT OF NEW YORK AUTHORITY

MINORU YAMASAKI & ASSOCIATES
MINORU YAMASAKI, ARCHITECT

WORTHINGTON, SKILLING, HELLE & JACKSON
STRUCTURAL ENGINEERS

JOSEPH R. LORING & ASSOCIATES
ELECTRICAL ENGINEERS

EMERY ROTH & SONS
RICHARD ROTH, ARCHITECT

JAROS, BAUM & BOLLES
MECHANICAL ENGINEERS

THE PORT OF NEW YORK AUTHORITY
PAVING, UTILITIES, FOUNDATIONS

1/4"=1'-0" 0 1' 2' 3' 4' 8' 16'

TITLE: 45TH FLOOR CORE PLAN

UPPER ESCALATOR LEVEL

DRAWN		CHECKED	
SCALE	1/4"=1'-0"	DATE	7-31-67
PROJECT NUMBER		SHEET	OF
DRAWING NUMBER	A-B-81		