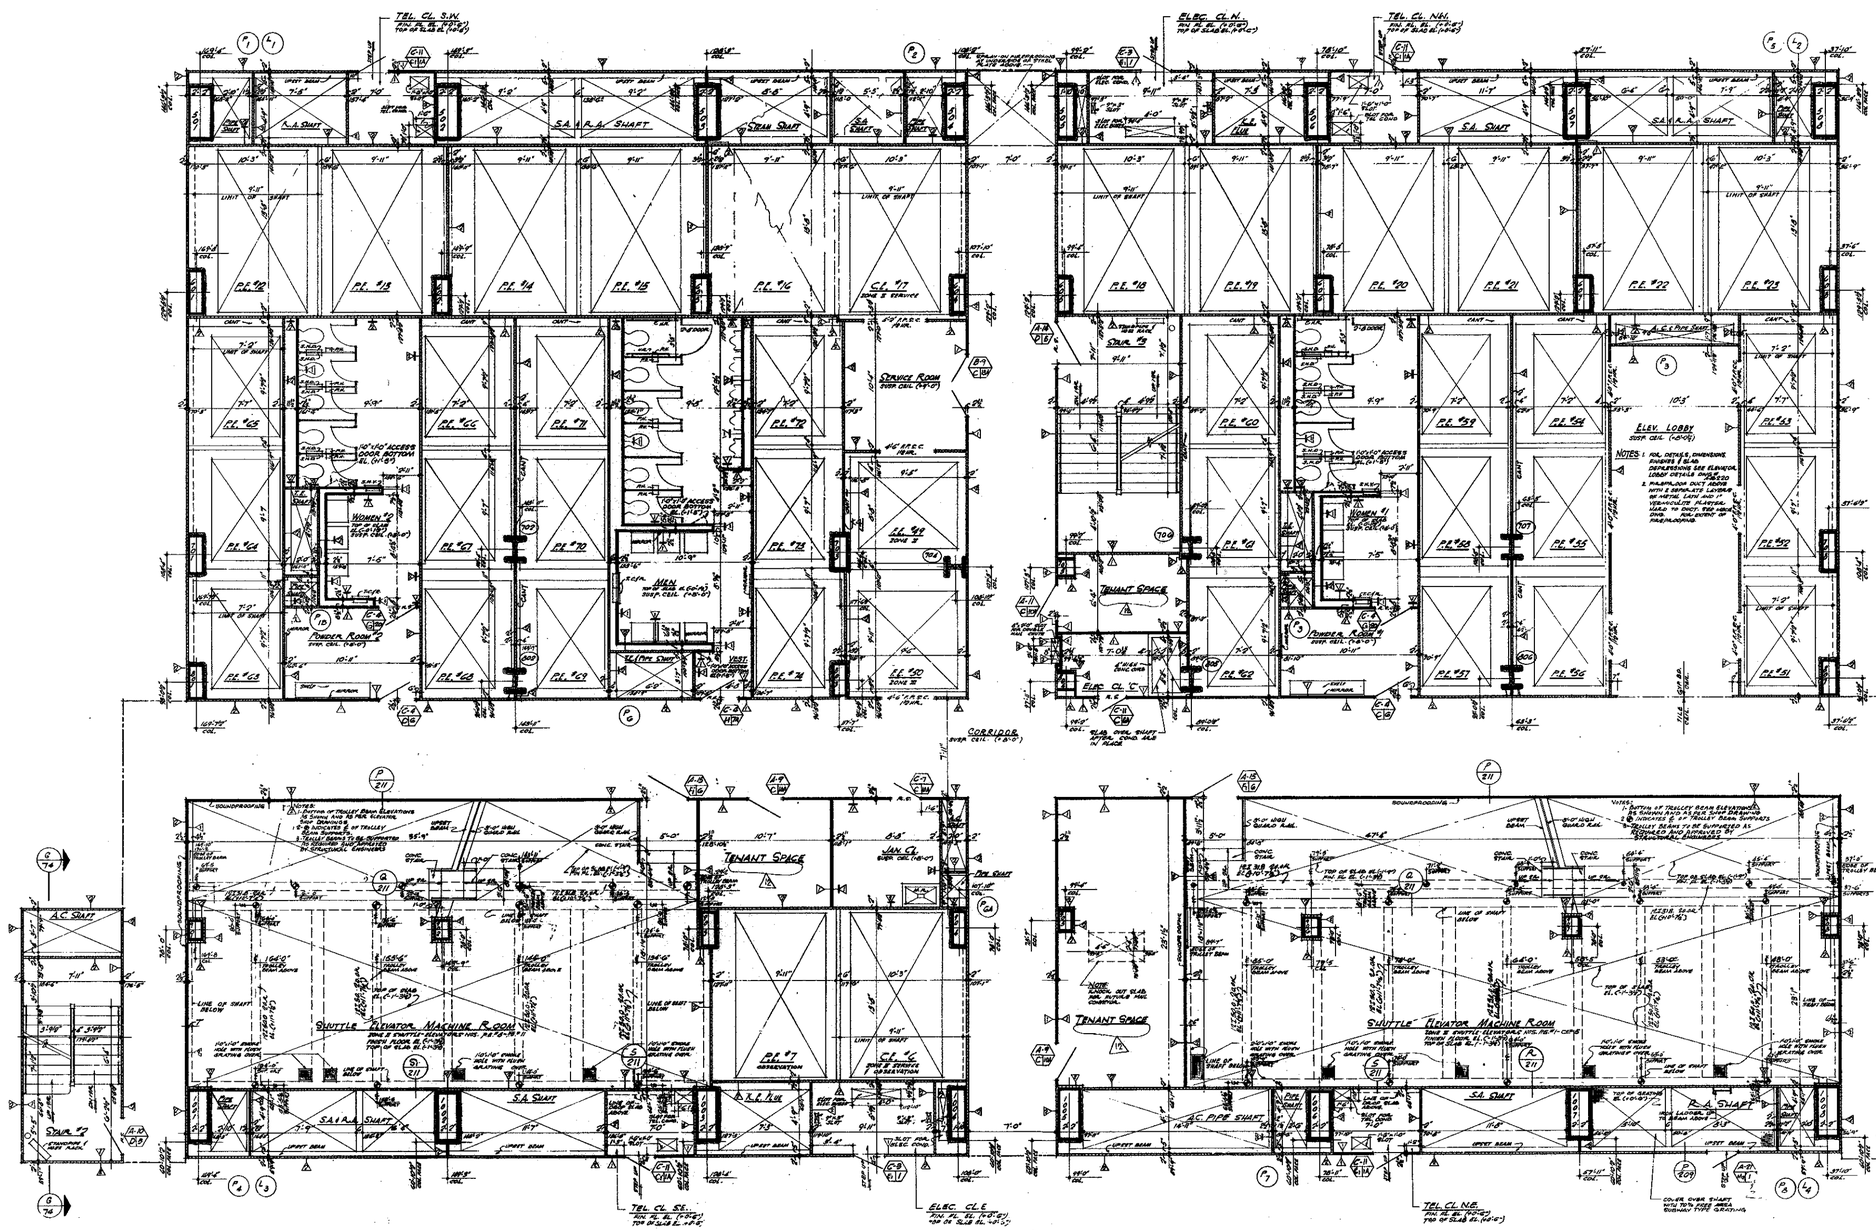


NOTES

1. FOR GENERAL NOTES, KEY TO MATERIALS, SYMBOLS, ABBREVIATIONS, FINISH SCHEDULES, DOOR SCHEDULES AND SCHEDULES OF DRAWERS SEE DRAWINGS # A-0-1 TO A-0-6
2. FOR COMPLETE 1/8" SCALE FLOOR PLAN SEE DRAWING # A-0-86
3. ALL ELEVATIONS GIVEN THUS (10'-0") ARE IN RELATION TO FINISH FLOOR.
4. FOR MECHANICAL AND ELECTRICAL LAYOUTS SEE RESPECTIVE ENGINEERS DRAWINGS
5. FOR TYPICAL STAIR DETAILS SEE DWG. # A-1B-204 AND A-1B-205
6. ALL TRENCH HEADERS TO BE FIREPROOFED AT UNDERSIDE OF SLAB FOR A WIDTH OF 4'-0" WITH A SPRAY-ON TYPE OF FIREPROOFING SEE ARCHITECTURAL SPECIFICATIONS FOR TYPE & ELECTRICAL ENGINEERS & CONTRACTOR'S APPROVED SHOP DWGS. FOR LOCATION & EXTENT OF TRENCH HEADERS & FIREPROOFING.
7. FINISH FLOOR ELEVATION AND TOP OF SLAB ELEVATIONS ARE (10'-0") UNLESS OTHERWISE SHOWN OR NOTED.
8. PROVIDE SOAP DISPENSERS IN MEN AND WOMENS TOILETS: ONE DISPENSER AT EACH LAVATORY. ACCESS DOORS TO SOAP DISPENSER VALVES TO BE LOCATED IN ACCORDANCE WITH TILE CORSING SEE TYPICAL TOILET DETAILS DWG # A-1B-216.
9. WHERE NO SUSPENDED CEILINGS ARE CALLED FOR, SUCH AS IN CLOSETS, STAIR LANDINGS ETC., BOTTOM ELEVATION OF ALL PIPING AND DUCTWORK SHALL BE MAINTAINED AT 8'-6" ABOVE FINISHED FLOOR TO PROVIDE FOR FUTURE CEILING INSTALLATION AND CLEARANCE OF FULL HEIGHT DOORS.
10. EXTENT OF PUBLIC CORRIDOR CEILING IS INDICATED THUS: _____

CANTS ARE REQUIRED ON ALL BEAM PROJECTIONS OVER 12" NOMINAL (8" ACTUAL) DIMENSION IN ELEVATOR SHAFTS AND SHALL BE MIN. MUM 75° FROM HORIZONTAL. SEE TYPICAL DETAILS

2. FOR TYPICAL PARTITION DETAILS SEE DWGS A-1B-206 TO A-1B-212

NOTES: 1. FOR DETAILS, DIMENSIONS, FINISHES & SLAB DEPRESSIONS SEE ELEVATOR LOBBY DETAILS DWG # A-2-200

2. PLASTERBOARD DUCT ENCLOSURE WITH 2 SEPARATE LAYERS OF METAL LATH AND 1/2" VERMICULITE PLASTER. USED TO ENCLOSE TEE HEATING DUCTS. FOR DETAILS OF FIREPROOFING

NOTES: (SHUTTLE ELEVATOR MACHINE ROOM)
1. BOTTOM OF TROLLEY BEAM ELEVATIONS AS SHOWN ALSO IN ELEVATOR SHAFT DRAWING
2. (S) INDICATES 2 1/2" "VALLEY BEAM SUPPORTS"
3. "VALLEY BEAMS TO BE SUPPORTED AS REQUIRED AND APPROVED BY STRUCTURAL ENGINEERS"

NOTES: (TENANT SPACE)
1. SOUNDPROOFING

NOTES: (SHUTTLE ELEVATOR MACHINE ROOM)
1. BOTTOM OF TROLLEY BEAM ELEVATIONS AS SHOWN ALSO IN ELEVATOR SHAFT DRAWING
2. (S) INDICATES 2 1/2" "VALLEY BEAM SUPPORTS"
3. "VALLEY BEAMS TO BE SUPPORTED AS REQUIRED AND APPROVED BY STRUCTURAL ENGINEERS"

NOTE: SOUNDPROOFING OUT SLAB, SOUNDPROOFING NOT COMPLETED

CONTRACT	BID	DRAWING	date 5-1-68		
		9-27-67	B-34	E.C.
		9-27-67	B-31	E.C.
		9-29-67	B-33	L.W.
		9-29-67	B-18	E.C.
		9-29-67	B-18	E.C.
		9-29-67	B-26	E.C.
		9-29-67	B-12	E.C.
		11-1-68	B-7	R.R.
5-28-70	B-136	L.W.	5-1-68	B-6	K.T.H.
5-22-70	B-48	A.W.	5-1-68	B-1	D.G.

NO.	DATE	BUL. NO.	BY
		REVISIONS	

NO.	DATE	BUL. NO.	BY
		REVISIONS	

APPROVED

CHIEF, PLANNING DIVISION

DATE

REGISTERED ARCHITECT — STATE OF NEW YORK — NO. 031797 — U.S.A.

THE WORLD TRADE CENTER

THE PORT OF NEW YORK AUTHORITY

MINORU YAMASAKI & ASSOCIATES
MINORU YAMASAKI, ARCHITECT

EMERY ROTH & SONS
RICHARD ROTH, ARCHITECT

WORTHINGTON, SKILLING, HELLE & JACKSON
STRUCTURAL ENGINEERS

JAROS, BAUM & BOLLES
MECHANICAL ENGINEERS

JOSEPH R. LORING & ASSOCIATES
ELECTRICAL ENGINEERS

THE PORT OF NEW YORK AUTHORITY
PAVING, UTILITIES, FOUNDATIONS

1/4"-1'-0" 0 1' 2' 3' 4' 8' 12'

TITLE: 47TH FLOOR CORE PLAN

DRAWN		CHECKED	
SCALE	1/4"-1'-0"	DATE	7-31-67
PROJECT NUMBER		SHEET	OF
DRAWING NUMBER	A·B·85		