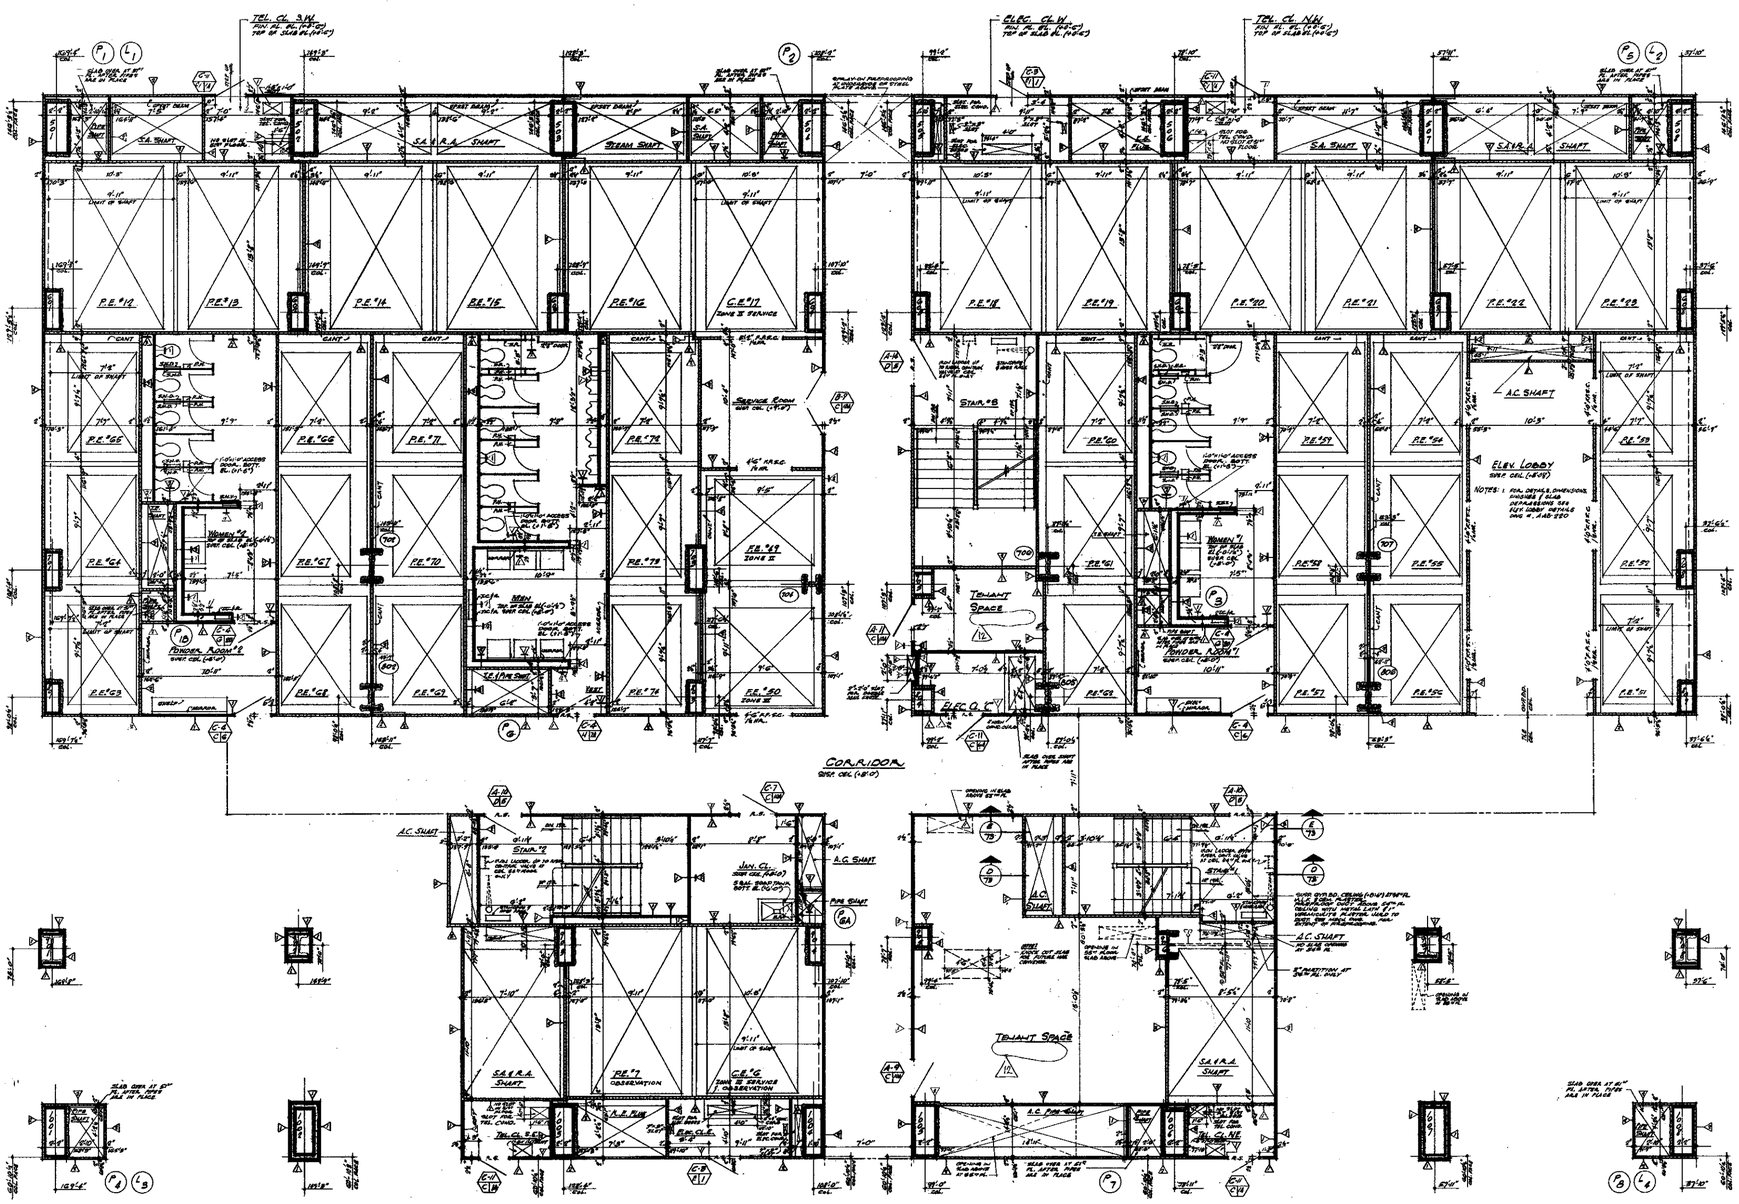


NOTES

1. FOR GENERAL NOTES, KEY TO MATERIALS, SYMBOLS, ABBREVIATIONS, FINISH SCHEDULES, DOOR SCHEDULE AND SYMBOLS OF DRAWINGS SEE DRAWING # A-B-1 TO A-B-5
2. FOR COMPLETE ½" SCALE FLOOR PLAN SEE DRAWING # A-B-91
3. ALL ELEVATIONS GIVEN THUS (+0'-0") ARE IN RELATION TO FINISH FLOOR.
4. FOR MECHANICAL AND ELECTRICAL LAYOUTS SEE RESPECTIVE ENGINEER'S DRAWINGS.
5. FOR TYPICAL STAIR DETAILS SEE DWG. # A-AB-206 & A-AB-205
6. ALL TRENCH HEADERS TO BE FIREPROOFED AT UNDERSIDE OF SLAB FOR A WIDTH OF 4'-0" WITH A SPRAY-ON TYPE OF FIREPROOFING SEE ARCHITECTURAL SPECIFICATIONS FOR TYPE & ELECTRICAL ENGINEER'S & CONTRACTOR'S APPROVED SHOP DWGS. FOR LOCATION & EXTENT OF TRENCH HEADERS & FIREPROOFING.
7. FINISH FLOOR ELEVATION AND TOP OF SLAB ELEVATIONS ARE (+0'-0") UNLESS OTHERWISE SHOWN OR NOTED.
8. PROVIDE SOAP DISPENSERS IN MEN AND WOMEN'S TOILETS, O-B DISPENSER AT EACH LAVATORY. ACCESS DOORS TO SOAP DISPENSERS, VALVES TO BE LOCATED IN ACCORDANCE WITH TILE COUNTING. SEE TYP. TOILET DETAILS DWG. A-AB-216
9. WHERE NO SUSPENDED CEILINGS ARE CALLED FOR, SUCH AS IN CLOSETS, STAIR PASSAGES ETC., BOTTOM ELEVATION OF ALL BEAMS AND DUCTWORK SHALL BE MAINTAINED AT 8'-4" ABOVE FINISHED FLOOR, TO ALLOWANCE FOR FUTURE CEILING INSTALLATION AND CLEARANCE OF FULL HEIGHT DOORS.
10. EXTENT OF PUBLIC CORRIDOR CEILING IS INDICATED THUS: _____
11. CANTS ARE REQUIRED ON ALL BEAM PROJECTIONS OVER 24" NOMINAL (ACTUAL) DIMENSION IN ELEVATION. SLOPE AND SHALL BE MINIMUM 1/4" PER HORIZONTAL SEE TYPICAL DETAILS.
12. FOR FIREPROOFING OF FREE STANDING COLUMNS AND TYPICAL PARTITION DETAILS, SEE DRAWINGS A-AB-204 TO A-AB-212

CONTRACT AND DRAWING			
	10	5-22-70	B-48	A.J.L.
	9	9-29-69	B-54	D.A.
	8	9-29-69	B-55	D.A.
	7	9-29-69	B-56	D.A.
	6	9-29-69	B-10	K.C.
	5	9-29-69	B-25	K.C.
	4	9-29-69	B-12	K.C.
	3	9-29-69	B-13	K.C.
6-24-70	B-288	L.J.	2	8-1-68	B-6	K.T.M.
11-24-70	B-772	L.J.	1	5-1-68	B-1	D.G.
NO.	DATE	WORK NO.	BY	NO.	DATE	WORK NO.	BY
REVISIONS				REVISIONS			

APPROVED

CHIEF, PLANNING DIVISION

DATE

REGISTERED ARCHITECT RICHARD ROTH NEW YORK NO. 12

1/4"=1'-0" 0 1 2 3 4' 8' 12'

THE WORLD TRADE CENTER

THE PORT OF NEW YORK AUTHORITY

MINORU YAMASAKI & ASSOCIATES MINORU YAMASAKI, ARCHITECT	EMERY ROTH & SONS RICHARD ROTH, ARCHITECT
WORTHINGTON, SKILLING, HELLE & JACKSON STRUCTURAL ENGINEERS	JAROS, BAUM & BOLLES MECHANICAL ENGINEERS
JOSEPH R. LORING & ASSOCIATES ELECTRICAL ENGINEERS	THE PORT OF NEW YORK AUTHORITY PAVING, UTILITIES, FOUNDATIONS

TITLE: 50TH TO 54TH FL. CORE PLAN

DRAWN		CHECKED	
SCALE	1/4"=1'-0"	DATE	7-31-69
PROJECT NUMBER		SHEET	OF
DRAWING NUMBER	A·B·91		