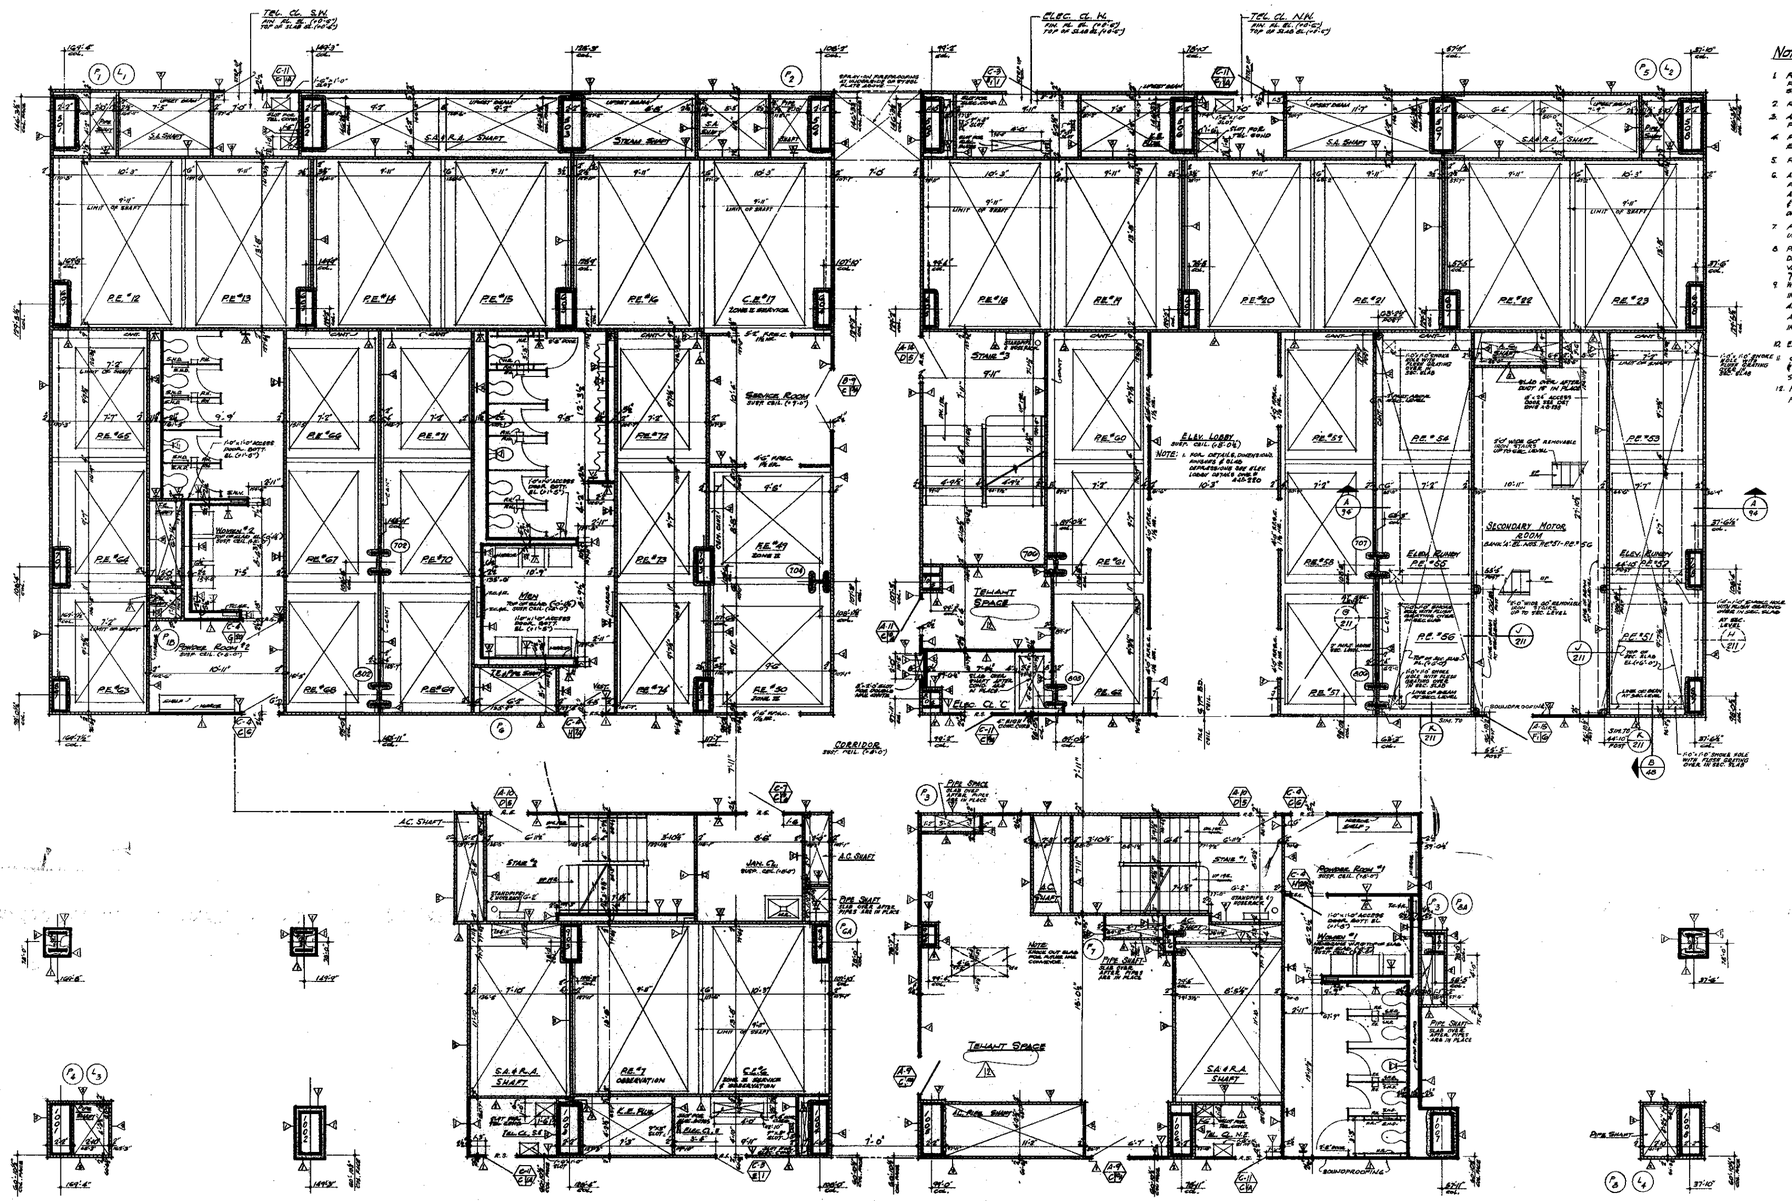


NOTES

1. FOR GENERAL NOTES, KEY TO MATERIALS, SYMBOLS, ABBREVIATIONS, FINISH SCHEDULES, DOOR SCHEDULES AND SCHEDULE OF DRAWINGS SEE DRAWINGS # A-B-1 TO A-B-16
2. FOR COMPLETE, 1/8" SCALE FLOOR PLAN SEE DRAWINGS # A-B-92
3. ALL ELEVATIONS GIVEN THUS (100'-0") ARE IN RELATION TO FINISH FLOORS
4. FOR MECHANICAL AND ELECTRICAL LAYOUTS SEE RESPECTIVE ENGINEERS DRAWINGS.
5. FOR TYPICAL STAIR DETAILS SEE DWG. # A-B-204 & A-B-205
6. ALL TRENCH HEADERS TO BE FIREPROOFED AT UNDERSIDE OF SLAB FOR A WIDTH OF 4'-0" WITH A SPRAY-ON TYPE OF FIREPROOFING SEE ARCHITECTURAL SPECIFICATIONS FOR TYPE & ELECTRICAL ENGINEERS & CONTRACTORS APPROVED SHOP DWGS. FOR LOCATION & EXTENT OF TRENCH HEADERS & FIREPROOFING.
7. FINISH FLOOR ELEVATION AND TOP OF SLAB ELEVATIONS ARE (100'-0") UNLESS OTHERWISE SHOWN OR NOTED.
8. PROVIDE SOAP DISPENSERS IN MEN AND WOMENS TOILETS. ONE DISPENSER AT EACH LAVATORY, ACCESS DOOR TO SOAP DISPENSER VALVES TO BE LOCATED IN ACCORDANCE WITH TILE COURSING. SEE TOILET DETAILS DWG. A-AB-1016.
9. WHERE NO SUSPENDED CEILINGS ARE CALLED FOR, SUCH AS IN CLOSETS, STAIR, PASSAGES ETC., BOTTOM ELEVATION OF ALL PIPING AND DUCTWORK SHALL BE MAINTAINED AT 8'-6" ABOVE FINISHED FLOOR, TO PROVIDE FOR FUTURE CEILING INSTALLATION AND CLEARANCE OF FULL HEIGHT DOORS.
10. EXTENT OF PUBLIC CORRIDOR CEILING IS INDICATED THUS: ———— ———
11. CANT ARE REQUIRED ON ALL BEAM PROJECTIONS OVER 9" NOMINAL (8" ACTUAL) DIMENSION, IN ELEVATOR SHAFTS AND SHALL BE MINIMUM 70° FROM HORIZONTAL. SEE TYPICAL DETAILS.
12. FOR FIREPROOFING OF FREE STANDING COLUMNS AND TYPICAL PARTITION DETAILS SEE DRAWING A-AB-206 TO A-AB 212

BULLETINS NOT DATED ARE IN THE PROCESS OF COMPLETION
CONTRACT NO. 54 DRAWING date 2-1-68

NO.	DATE	BUL. NO.	BY
6	5-22-70	B-48	LW
5	9-21-69	B-51	DG
4	9-21-69	B-55	DG
3	9-21-69	B-56	DG
2	4-25-69	B-18	JM
1	9-25-68	B-28	JM
0	9-27-68	B-15	JM
7	1-29-68	B-13	JM
6	5-22-70	B-48	LW
5	9-21-69	B-51	DG
4	9-21-69	B-55	DG
3	9-21-69	B-56	DG
2	4-25-69	B-18	JM
1	9-25-68	B-28	JM
0	9-27-68	B-15	JM
7	1-29-68	B-13	JM
6	5-24-73	B-236	LW
5	8-24-71	B-116	LW
4	5-1-68	B-6	KJK
3	3-1-68	B-1	DG

REVISIONS

APPROVED
CHIEF, PLANNING DIVISION
DATE

REGISTERED ARCHITECT

3/16"=1'-0" 0' 1' 2' 3'-4' 8' 12'

THE WORLD TRADE CENTER

THE PORT OF NEW YORK AUTHORITY

MINORU YAMASAKI & ASSOCIATES
MINORU YAMASAKI, ARCHITECT

EMERY ROTH & SONS
RICHARD ROTH, ARCHITECT

WORTHINGTON, SKILLING, HELLE & JACKSON
STRUCTURAL ENGINEERS

JAROS, BAUM & BOLLES
MECHANICAL ENGINEERS

JOSEPH R. LORING & ASSOCIATES
ELECTRICAL ENGINEERS

THE PORT OF NEW YORK AUTHORITY
PAVING, UTILITIES, FOUNDATIONS

TITLE: 55TH FLOOR CORE PLAN

DRAWN		CHECKED	
SCALE	1/16"=1'-0"	DATE	7-31-67
PROJECT NUMBER		SHEET	OF
DRAWING NUMBER	A·B·93		