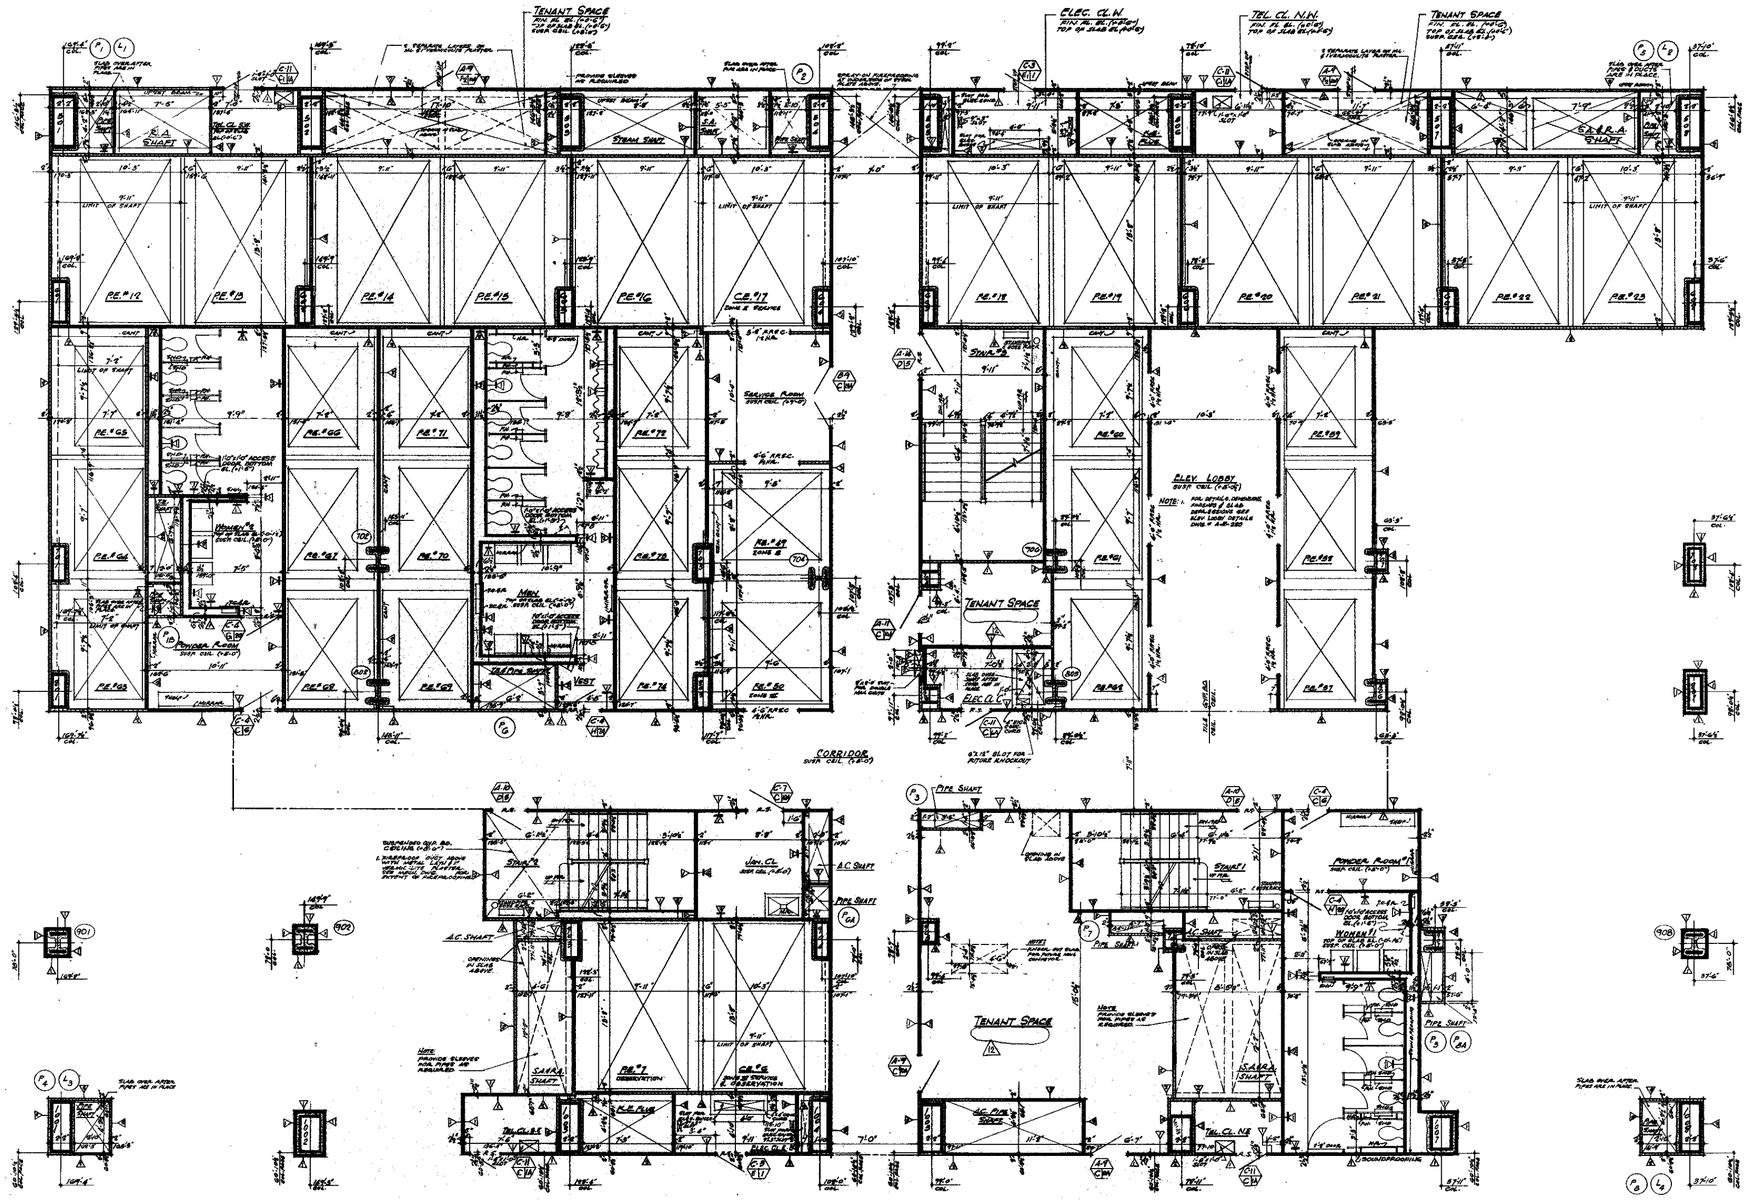


NOTES

1. FOR GENERAL NOTES, KEY TO MATERIALS, SYMBOLS, ABBREVIATIONS, FINISH SCHEDULES, DOOR SCHEDULES AND SCHEDULES OF DRAWINGS SEE DRAWING # A-B-1 TO A-B-6
2. FOR COMPLETE 1/8" SCALE FLOOR PLAN SEE DRAWING "A-B-97
3. ALL ELEVATIONS GIVEN THUS (0'-0") ARE IN RELATION TO FINISH FLOOR.
4. FOR MECHANICAL AND ELECTRICAL LAYOUTS SEE RESPECTIVE ENGINEERS DRAWINGS.
5. FOR TYPICAL STAIR DETAILS SEE DWG. # A-B-304 AND A-B-306
6. ALL TRENCH HEADERS TO BE FIREPROOFED AT UNDERSIDE OF SLAB FOR A WIDTH OF 4'-0" WITH A SPRAY-ON TYPE OF FIREPROOFING SEE ARCHITECTURAL SPECIFICATIONS FOR TYPE & ELECTRICAL ENGINEERS & CONTRACTOR'S APPROVED SHOP DWGS FOR LOCATION & EXTENT OF TRENCH HEADERS & FIREPROOFING.
7. FINISH FLOOR ELEVATION AND TOP OF SLAB ELEVATIONS ARE (0'-0") UNLESS OTHERWISE SHOWN OR NOTED.
8. PROVIDE SOAP DISPENSERS AT MEN AND WOMEN'S TOILETS. ONE DISPENSER AT EACH LAVATORY. ACCESS DOORS TO SOAP DISPENSER VALVES TO BE LOCATED IN ACCORDANCE WITH TILE COURSING. SEE TYPICAL TOILET DETAILS DWG # A-B-316
9. WHERE NO SUSPENDED CEILING ARE CALLED FOR, SUCH AS IN CORRIDORS, FIRE PASSAGES ETC., BOTTOM ELEVATION OF ALL PIPING AND DUCTWORK SHALL BE MAINTAINED AT 8'-4" ABOVE FINISHED FLOOR, TO PROVIDE FOR FUTURE CEILING INSTALLATION AND CLEARANCE OF FULL HEIGHT DOORS.
10. EXTENT OF PUBLIC CORRIDOR CEILING IS INDICATED THUS: _____
11. CAINTS ARE REQUIRED ON ALL BEAM PROJECTION OVER 1½ NOMINAL (6" ACTUAL) DIMENSION, IN ELEVATOR SHAFTS AND SHALL BE MINIMUM 75° FROM HORIZONTAL SEE TYPICAL DETAILS.
12. FOR DIMENSIONS OF FREE STANDING COLUMNS AND TYPICAL PARTITION DETAILS SEE DWGS A-A-B-306 TO A-A-B-312.

BUILDING NOT DATED AS IN THE PROCESS OF COMPLETION

CONTRACT BID DRAWING date 5-1-68

NO.	DATE	SUB. NO.	BY
10	5-22-70	B-68	A.H.
9	9-29-69	B-35	E.C.
8	9-29-69	B-34	E.C.
7	9-29-69	B-31	E.C.
6	9-29-69	B-13	E.C.
5	9-29-69	B-12	E.C.
4	9-29-69	B-26	E.C.
3	9-29-69	B-12	E.C.
2	5-1-68	B-6	A.H.
1	5-1-68	B-1	O.G.
5	5-26-70	B-138	L.I.
4	1-29-71	B-158	L.I.

REVISIONS

APPROVED

CHIEF, PLANNING DIVISION

DATE

REGISTERED ARCHITECT

1/4"=1'-0" 0 1' 2' 3' 4' 8' 12'

THE WORLD TRADE CENTER

THE PORT OF NEW YORK AUTHORITY

MINORU YAMASAKI & ASSOCIATES
MINORU YAMASAKI, ARCHITECT

EMERY ROTH & SONS
RICHARD ROTH, ARCHITECT

WORTHINGTON, SKILLING, HELLE & JACKSON
STRUCTURAL ENGINEERS

JAROS, BAUM & BOLLES
MECHANICAL ENGINEERS

JOSEPH R. LORING & ASSOCIATES
ELECTRICAL ENGINEERS

THE PORT OF NEW YORK AUTHORITY
PAVING, UTILITIES, FOUNDATIONS

TITLE: 59TH FLOOR CORE PLAN

DRAWN		CHECKED	
SCALE	1/4"=1'-0"	DATE	7-31-67
PROJECT NUMBER		SHEET	OF
DRAWING NUMBER	A·B·98		