
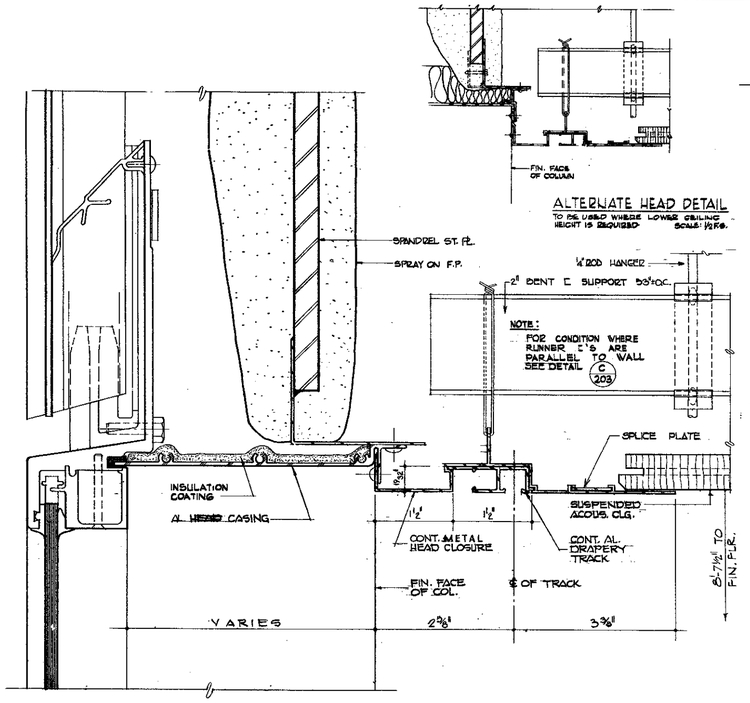


ALTERNATE HEAD DETAIL


TO BE USED WHERE LOWER CEILING HEIGHT IS REQUIRED SCALE: ½"=1'-0"

HEAD

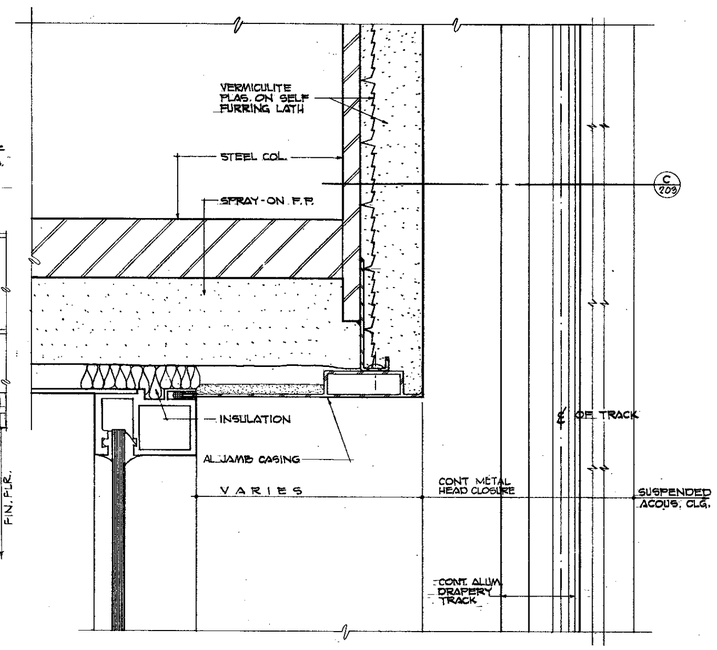

B 203 REFLECTED CEILING PLAN

JAMB

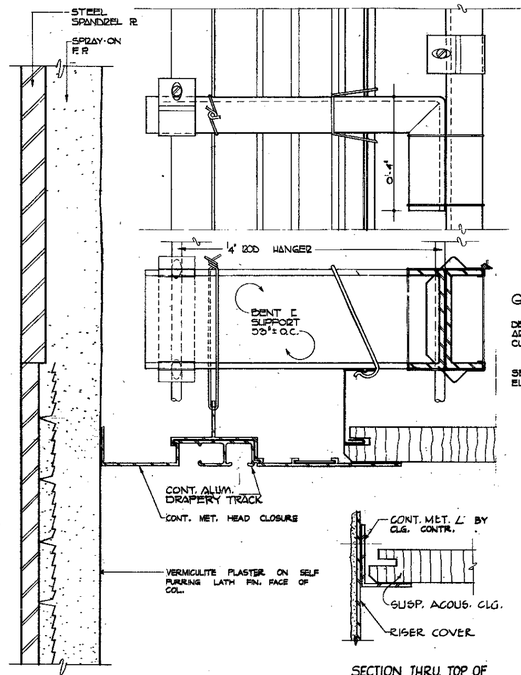

DRAPERY TRACK


NOTE: FOR CONDITION WHERE RUNNER L'S ARE PARALLEL TO WALL SEE DET. A 203

GENERAL NOTES:


DETAILS OF INTERIOR FINISH CONNECTIONS ARE SHOWN TO MANUFACTURER'S PROPOSED CURTAIN WALL SYSTEM.

SEE DWG. Nº A-AB-304 FOR INTERIOR ELEVATIONS OF A.C. ENCLOSURE, WINDOW, ETC.

SECTION THRU. TOP OF MET. PIPE ENCLOSURE AT ACOUSTIC TILE

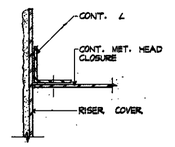


SECTION THRU. TOP OF MET. PIPE ENCLOSURE AT MET. HEAD CLOSURE

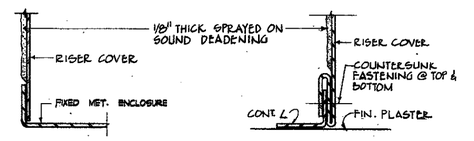


E 203 BOTTOM OF MET PIPE ENCLOSURE AT A.C. ENCLOSURE

F 203

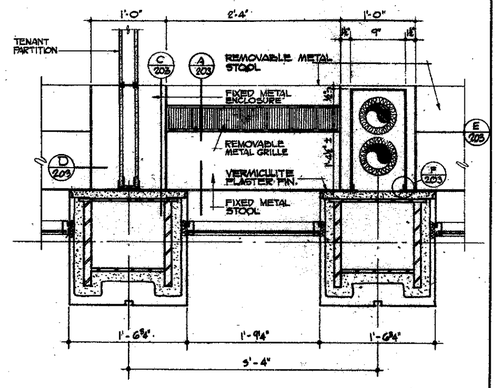


KEY PLAN


SCALE: 1"=1'-0"

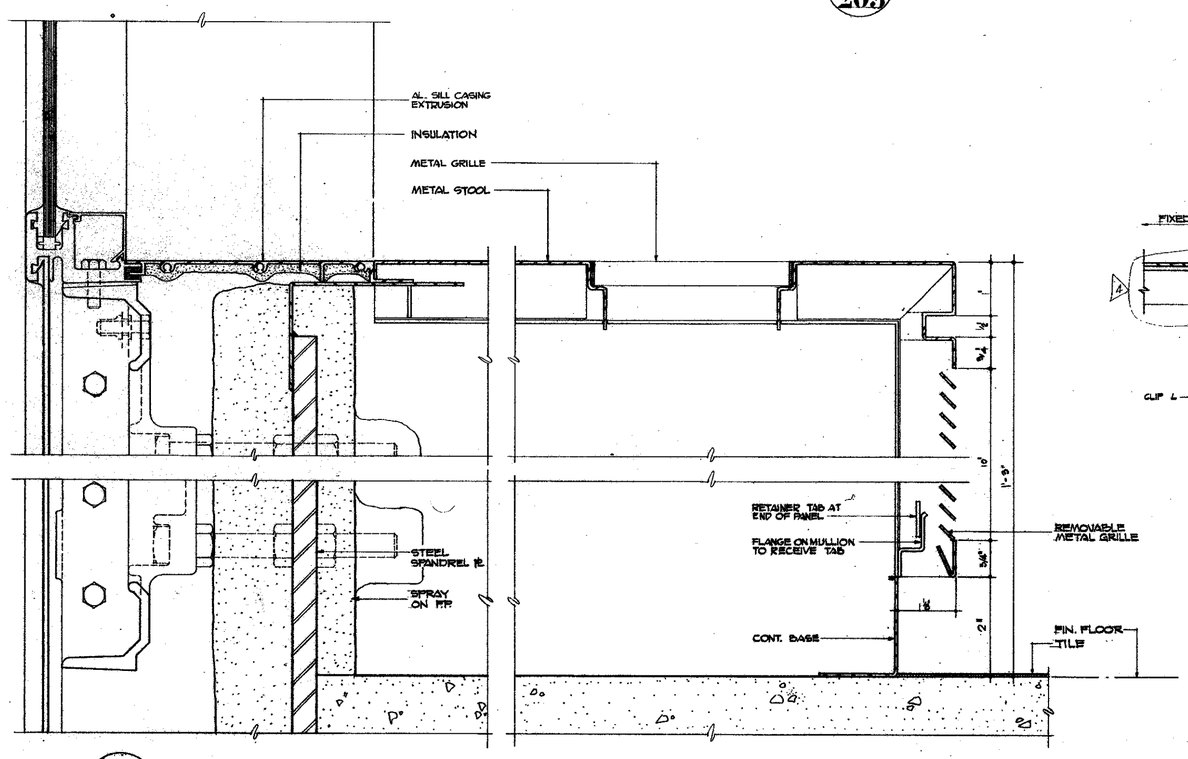

A 203 SILL

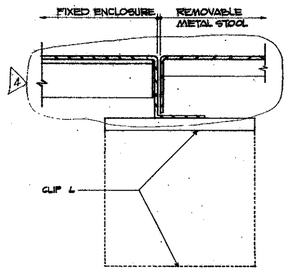

DET. D 203

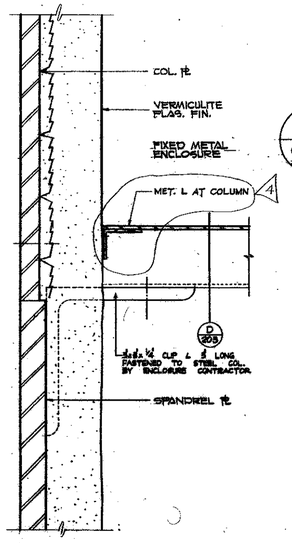

C 203 METAL CLOSURE

CONTRACT BID DRAWING date 2-9-66 Tower 'A' 5-1-66 Tower 'B'

FULL SIZE 0 1" 2" 3"

NO.	DATE	SUB. NO.	BY
1	7-10-14	1-67	L-J
2	11-6-20	A-2	JJ
3	6-8-65	A-3	R
4	3-21-66		M.M.

REVISIONS

APPROVED

CHIEF, PLANNING DIVISION

DATE

THE WORLD TRADE CENTER

THE PORT OF NEW YORK AUTHORITY

MINORU YAMASAKI & ASSOCIATES — MINORU YAMASAKI, ARCHITECT

EMERY ROTH & SONS — RICHARD ROTH, ARCHITECT

WORTHINGTON, SKILLING, HELLE & JACKSON — STRUCTURAL ENGINEERS

JAROS, BAUM & BOLLES — MECHANICAL ENGINEERS

JOSEPH R. LORING & ASSOCIATES — ELECTRICAL ENGINEERS

THE PORT OF NEW YORK AUTHORITY — PAVING, UTILITIES, FOUNDATIONS

TITLE: INTERIOR FINISH DETAILS AT CURTAIN WALL

DRAWN: N.A.H. CHECKED:

SCALE: 1½"=1'-0" DATE: 7-31-67

PROJECT NO. SHEET OF

REGISTERED

A-AB-203