

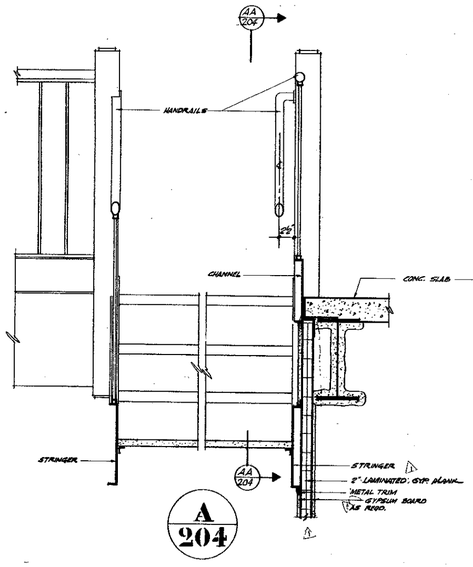


A 204

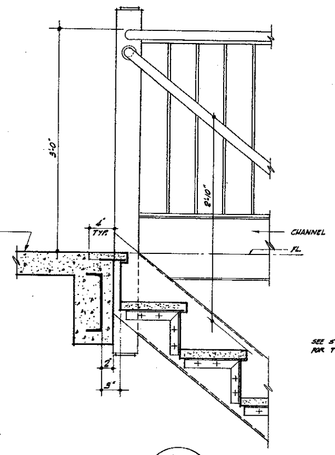


AA 204

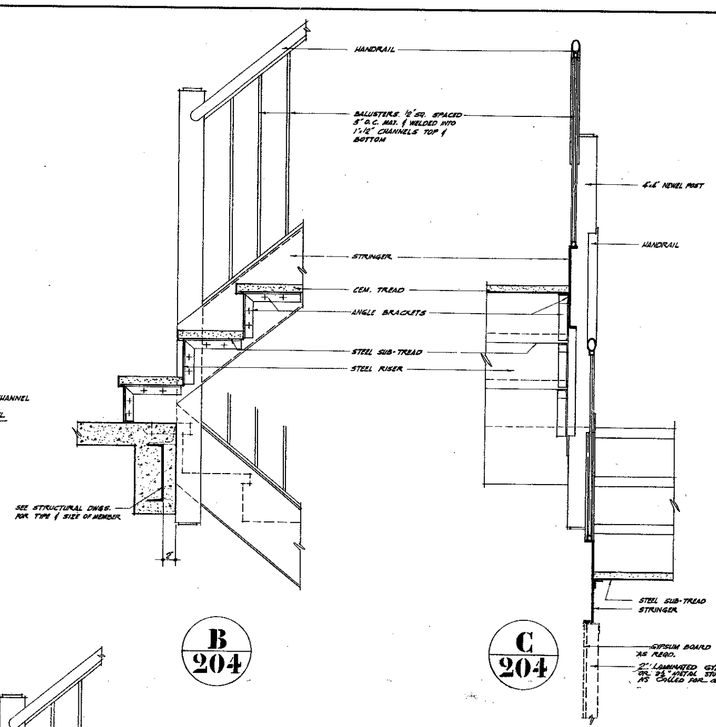

B 204

C 204

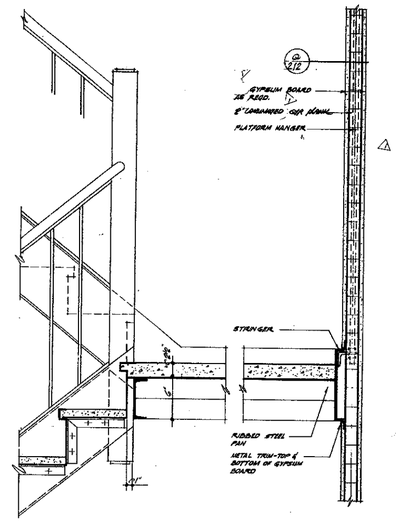


D 204


E 204

Notes:


1. FOR GENERAL NOTES, KEY TO MATERIALS, SYMBOLS, ABBREVIATIONS, FINISH SCHEDULES, DOOR SCHEDULES, AND SCHEDULES OF DRAWINGS SEE DRAWINGS #A-0-1 TO A-0-9.

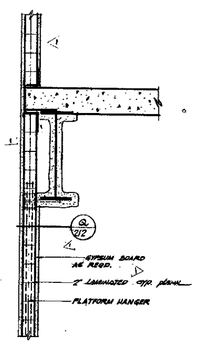

F 204

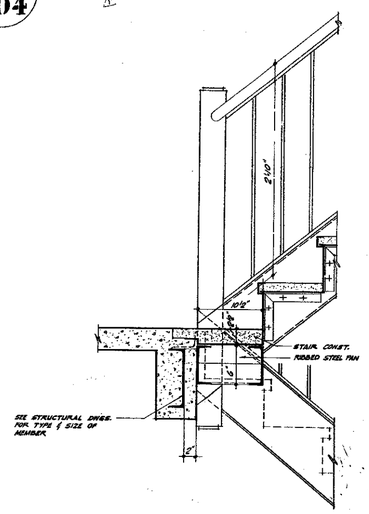


G 204

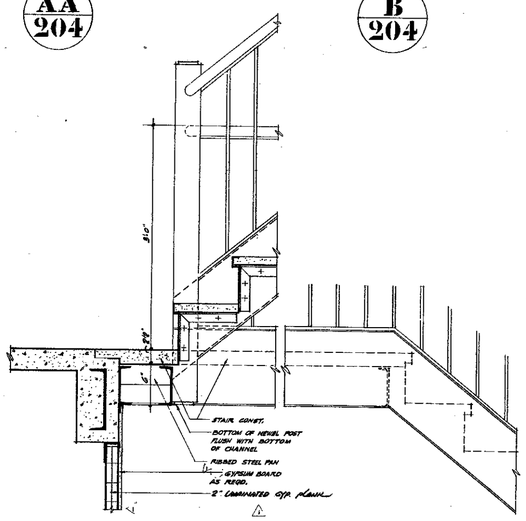


H 204

J 204

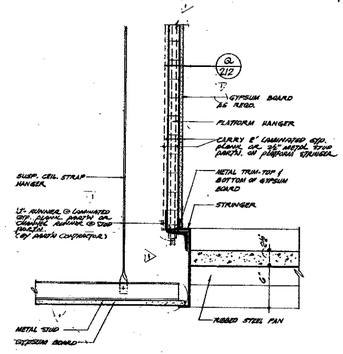


K 204

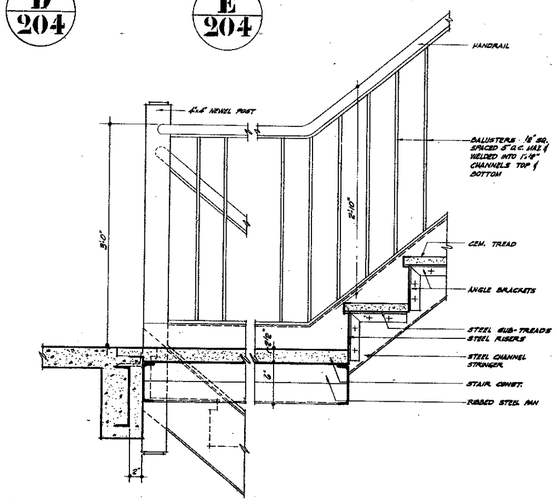


L 204

M 204

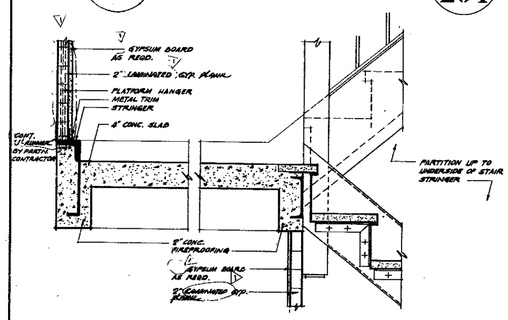

N 204

P 204

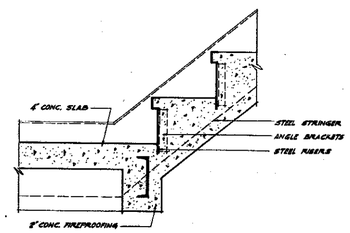

O 204

CONTRACT BID DRAWING, date 2-1-68 Tower 'A' 8-1-68 Tower 'B'

NO.	DATE	SUB. NO.	BY
		5-22-69	A-K

REVISIONS

APPROVED

CHIEF, PLANNING DIVISION

DATE

1/8"=1'-0" 0 8" 6" 1' 2'

THE WORLD TRADE CENTER

THE PORT OF NEW YORK AUTHORITY

MINORU YAMASAKI & ASSOCIATES
MINORU YAMASAKI, ARCHITECT

EMERY ROTH & SONS
RICHARD ROTH, ARCHITECT

WORTHINGTON, SKILLING, HELLE & JACKSON
STRUCTURAL ENGINEERS

JAROS, BAUM & BOLLES
MECHANICAL ENGINEERS

JOSEPH R. LORING & ASSOCIATES
ELECTRICAL ENGINEERS

THE PORT OF NEW YORK AUTHORITY
PAVING, UTILITIES, FOUNDATIONS.

TITLE: TYPICAL STAIR DETAILS

DRAWN	G.F.	CHECKED	
SCALE	1/8"=1'-0"	DATE	7-31-67
PROJECT NUMBER		SHEET	OF
DRAWING NUMBER	A-AB-204		