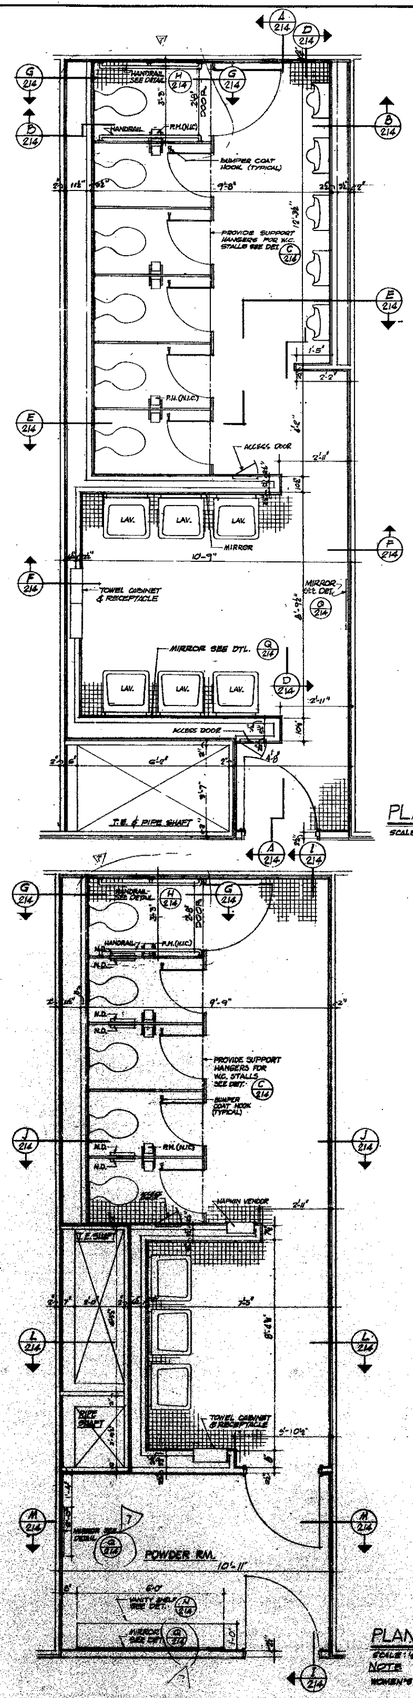


PLAN OF TYPICAL MEN'S TOILET


SCALE: ½" = 1'-0"

PLAN OF TYPICAL WOMEN'S TOILET


SCALE: ½" = 1'-0"

NOTE


WOMEN'S TOILET #2 SIMILAR, SEE CORE PLANS FOR VARIATIONS

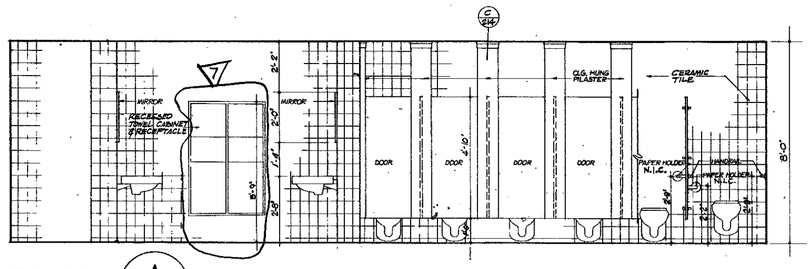

ELEVATION A 214

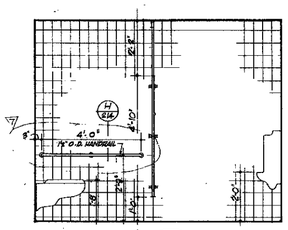


ELEVATION B 214

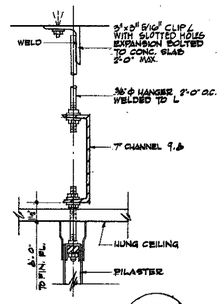


PILASTER SUPPORT C 214

SCALE: 3" = 1'-0"

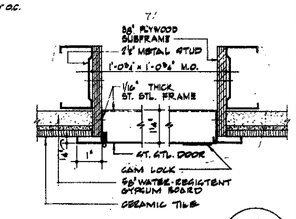


SECTION THRU ACCESS DOOR P 214

SCALE: HALF SIZE

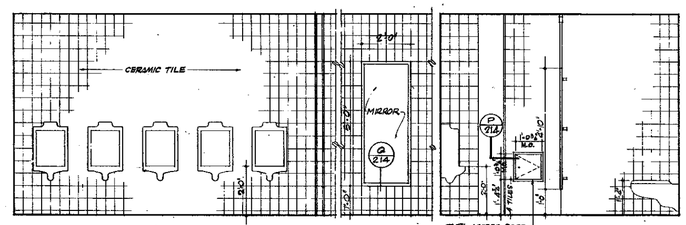


ELEVATION D 214


ELEVATION E 214

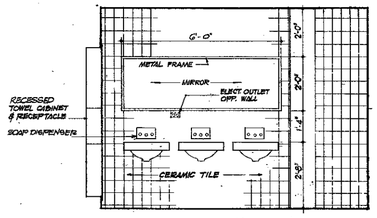

ELEVATION F 214

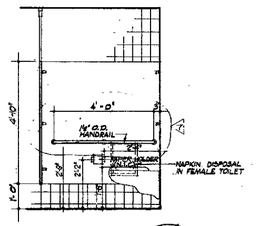


ELEVATION G 214

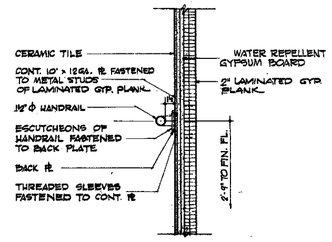


SECTION THRU HANDRAIL (GRAB BAR) H 214

SCALE: 1½" = 1'-0"

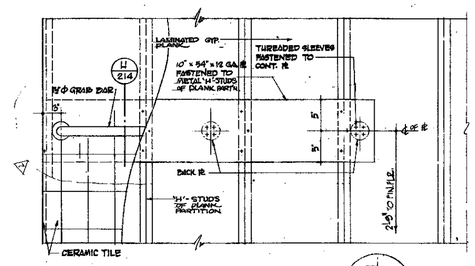


ELEVATION AT GRAB BAR K 214


SCALE: 1½" = 1'-0"

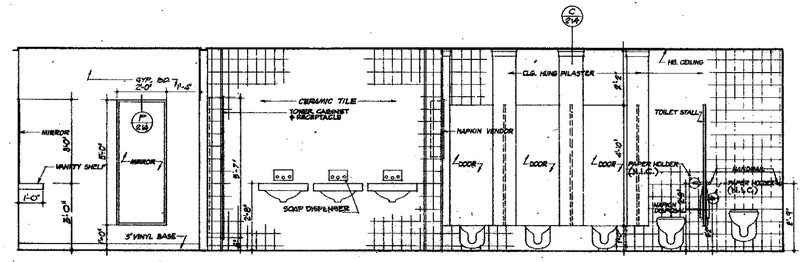


ELEVATION I 214

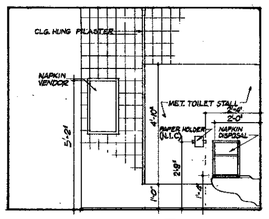


ELEVATION J 214

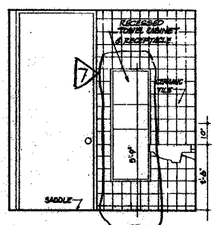

ELEVATION L 214

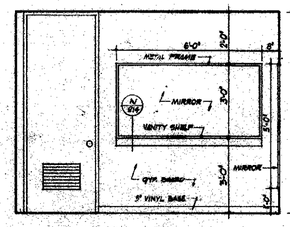


ELEVATION M 214

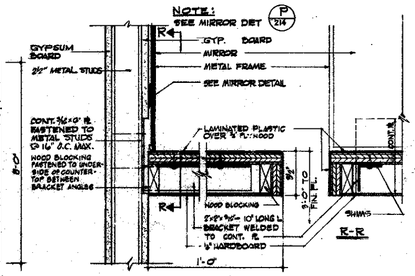


SECTION OF VANITY SHELF N 214

SCALE: 3" = 1'-0"

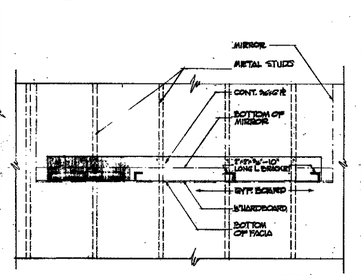

ELEVATION AT VANITY SHELF SUPPORT O 214

SCALE: 1" = 1'-0"

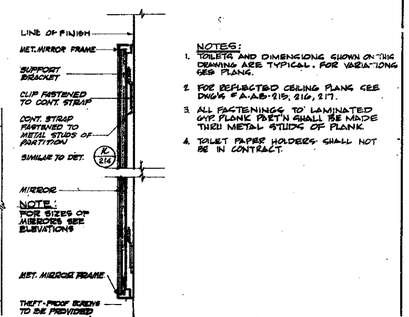

NOTE: FOR SIZES OF MIRRORS, SEE ELEVATIONS

NOTES:

1. TOILETS AND DIMENSIONS SHOWN ON THIS DRAWING ARE TYPICAL. FOR VARIATIONS SEE PLANS.
2. FOR REFLECTED CEILING PLANS SEE DWGS # A-AB-215, 216, 217.
3. ALL FASTENINGS TO LAMINATED GYP. PLANK PARTN. SHALL BE MADE THRU METAL STUDS OF PLANK.
4. TOILET PAPER HOLDERS SHALL NOT BE IN CONTRACT.

MIRROR DETAILS O 214

SCALE: HALF FULL

½"=1'-0" 0 6" 1' 2' 3' 4' 5' 6'

NO.	DATE	SUB. NO.	BY
1	11-6-70	A-54	G.A.
2	3-16-70	A-93	J.C.
3	3-16-70	A-94	J.C.
4	3-16-70	A-41	R.H.
5	3-16-70	A-45	R.H.
6	5-23-69	A-47	G.K.
7	6/20/69	A-3	R.

REVISIONS

CONTRACT NO. DRAWING date 2-9-68 Towers 'A' 8-1-68 Towers 'B'

APPROVED

CHIEF, PLANNING DIVISION

DATE

THE WORLD TRADE CENTER

THE PORT OF NEW YORK AUTHORITY

MINORU YAMASAKI & ASSOCIATES
MINORU YAMASAKI, ARCHITECT

WORTHINGTON, SKILLING, HELLE & JACKSON
STRUCTURAL ENGINEERS

JOSEPH R. LORING & ASSOCIATES
ELECTRICAL ENGINEERS

EMERY ROTH & SONS
RICHARD ROTH, ARCHITECT

JAROS, BAUM & BOLLES
MECHANICAL ENGINEERS

THE PORT OF NEW YORK AUTHORITY
PAVING, UTILITIES, FOUNDATIONS

TITLE: TYPICAL TOILET PLANS AND ELEVATIONS

DRAWN	G.F. & A.N.	CHECKED	
SCALE	AS SHOWN	DATE	7-31-67
PROJECT NUMBER		SHEET	
DRAWING NUMBER	A-AB-214		