NORTH


Tower 'B'

NORTH

Tower 'A'

NOTE :

THIS DRAWING INDICATES THE CONDITIONS FOR THE 11TH TO 16TH FLOORS, INCLUSIVE, AND IS REPRESENTATIVE OF ZONE 1. SEE INDIVIDUAL CORE PLANS FOR VARIATIONS

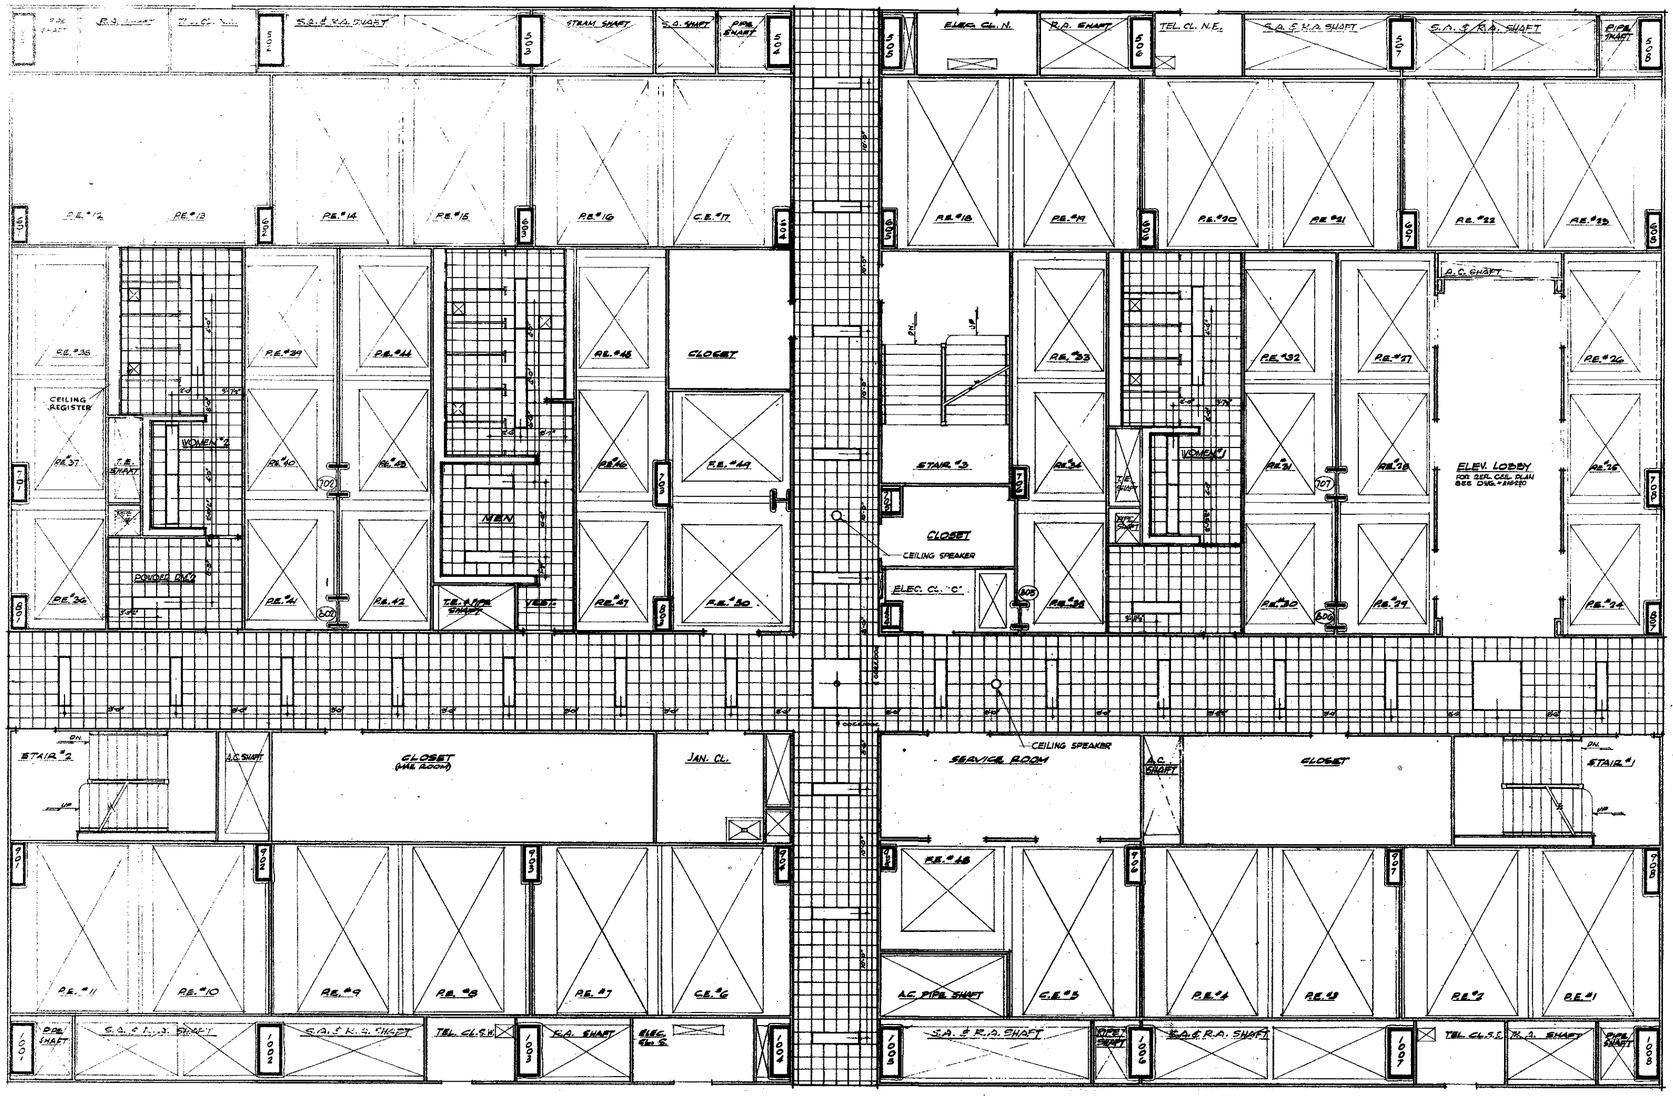

CONTRACT NO. DRAWING date 5-1-68 Tower 'A' 9-1-68 Tower 'B'

REVISIONS

REVISIONS

APPROVED

CHIEF, PLANNING DIVISION

DATE

REGISTERED ARCHITECT

1/4"=1'-0" 0 1 2 3 4 8 12

THE WORLD TRADE CENTER

THE PORT OF NEW YORK AUTHORITY

MINORU YAMASAKI & ASSOCIATES
MINORU YAMASAKI, ARCHITECT

EMERY ROTH & SONS
RICHARD ROTH, ARCHITECT

WORTHINGTON, SKILLING, HELLE & JACKSON
STRUCTURAL ENGINEERS

JAROS, BAUM & BOLLES
MECHANICAL ENGINEERS

JOSEPH R. LORING & ASSOCIATES
ELECTRICAL ENGINEERS

TITLE
TYPICAL CORE REFLECTED CEILING PLAN - ZONE 1

DESIGN G.V. CHECKED

SCALE 1/4"=1'-0" DATE 7-31-67

PROJECT DRAWN GP

APPROVED

A-AB-215

A-AB-215