
NORTH

TOWER 'B'

NORTH

TOWER 'A'

NOTE:
THIS DRAWING INDICATES THE CONDITIONS FOR THE 50TH. TO 54TH. FLOORS, INCLUSIVE, AND IS REPRESENTATIVE OF ZONE II. SEE INDIVIDUAL CORE PLANS FOR VARIATIONS.

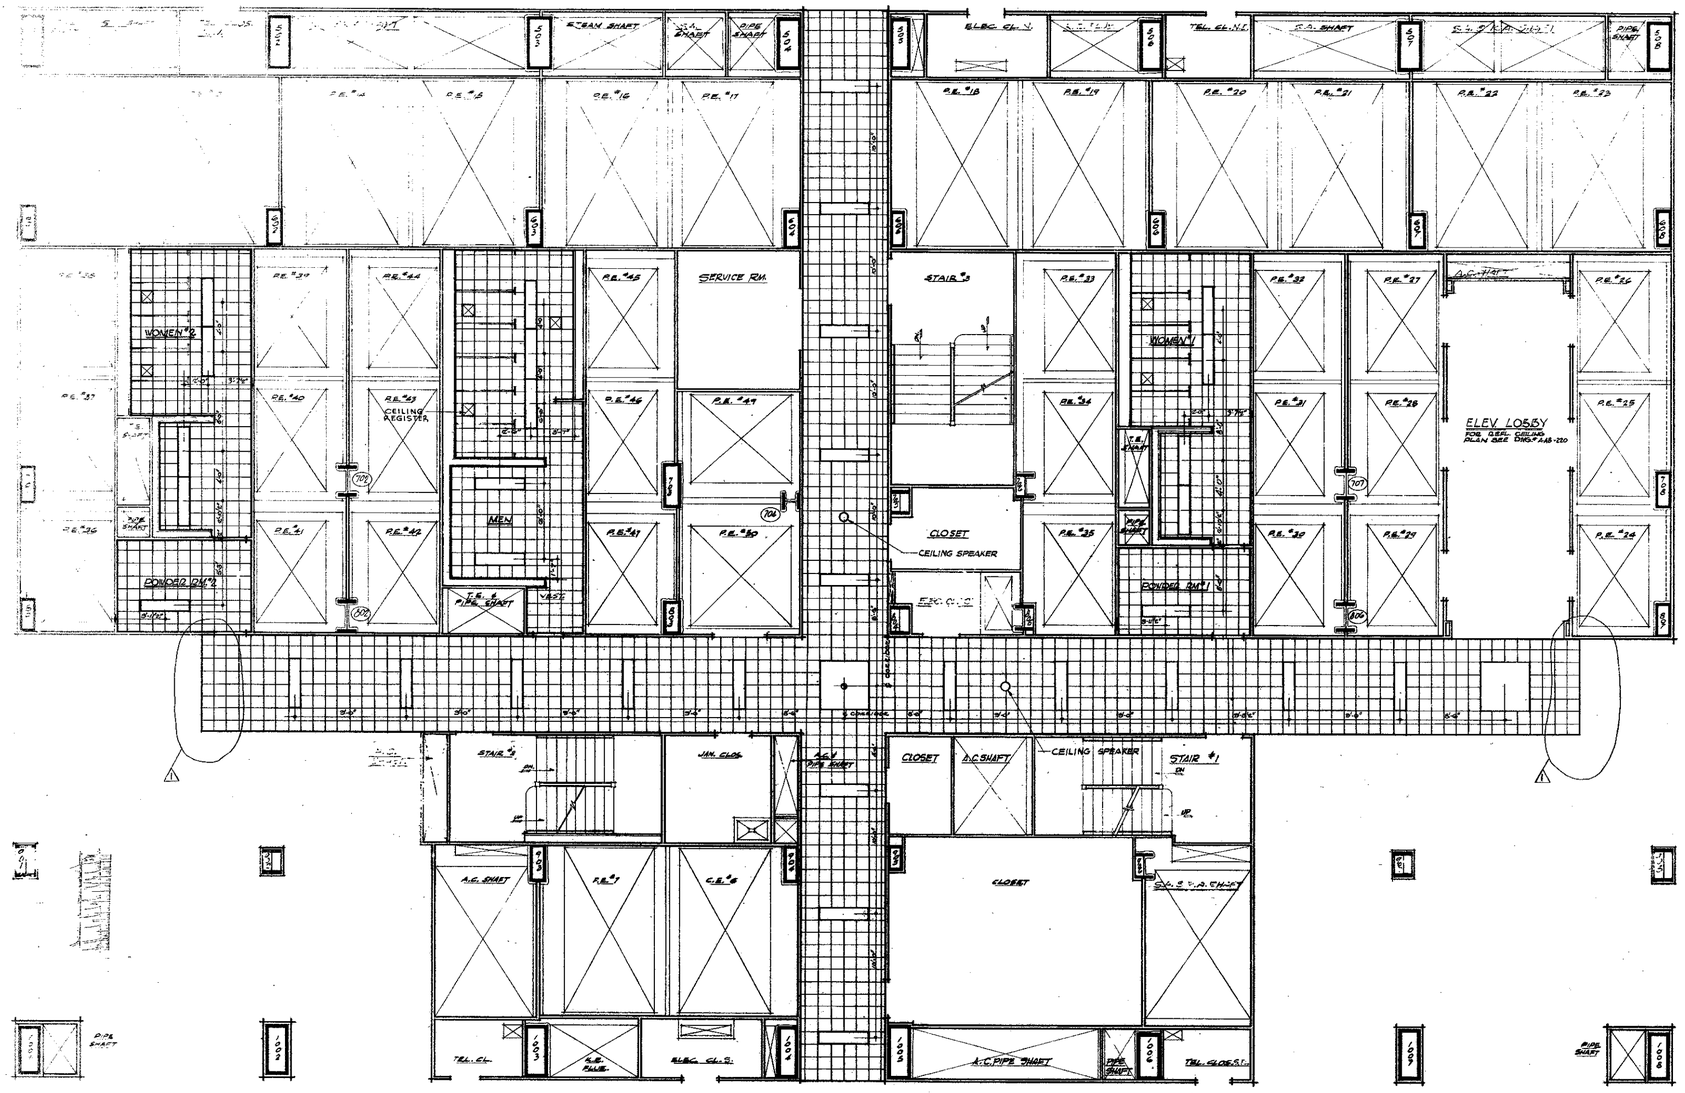

CONTRACT BID DRAWING date 2-9-68 Tower 'A' 3-1-68 Tower 'B'

NO.	DATE	SUB. NO.	BY

REVISIONS

NO.	DATE	SUB. NO.	BY
1	2-20-68	53	R

REVISIONS

APPROVED

CHIEF, PLANNING DIVISION

DATE

1/4"=1'-0" 0" 2" 3" 4" 8" 12"

THE WORLD TRADE CENTER

THE PORT OF NEW YORK AUTHORITY

MINORU YAMASAKI & ASSOCIATES MINORU YAMASAKI, ARCHITECT	EMERY ROTH & SONS RICHARD ROTH, ARCHITECT
WORTHINGTON, SKILLING, HELLE & JACKSON STRUCTURAL ENGINEERS	JAROS, BAUM & BOLLES MECHANICAL ENGINEERS
JOSEPH R. LORING & ASSOCIATES ELECTRICAL ENGINEERS	THE PORT OF NEW YORK AUTHORITY PAVING, UTILITIES, FOUNDATIONS

TITLE: TYPICAL CORE REFLECTED CEILING PLAN - ZONE II

DRAWN	E.V.	CHECKED	
SCALE	1/4"=1'-0"	DATE	7-31-67
PROJECT ENGINEER		SHEET	OF
DRAWING NUMBER	A-AB-246		

A-AB-216