
NORTH

TOWER "B"

NORTH

TOWER "A"

NOTE:
THIS DRAWING INDICATES THE CONDITIONS FOR THE 64TH. TO 86TH. FLOORS, INCLUSIVE, AND IS REPRESENTATIVE OF ZONE III. SEE INDIVIDUAL CORE PLANS FOR VARIATIONS

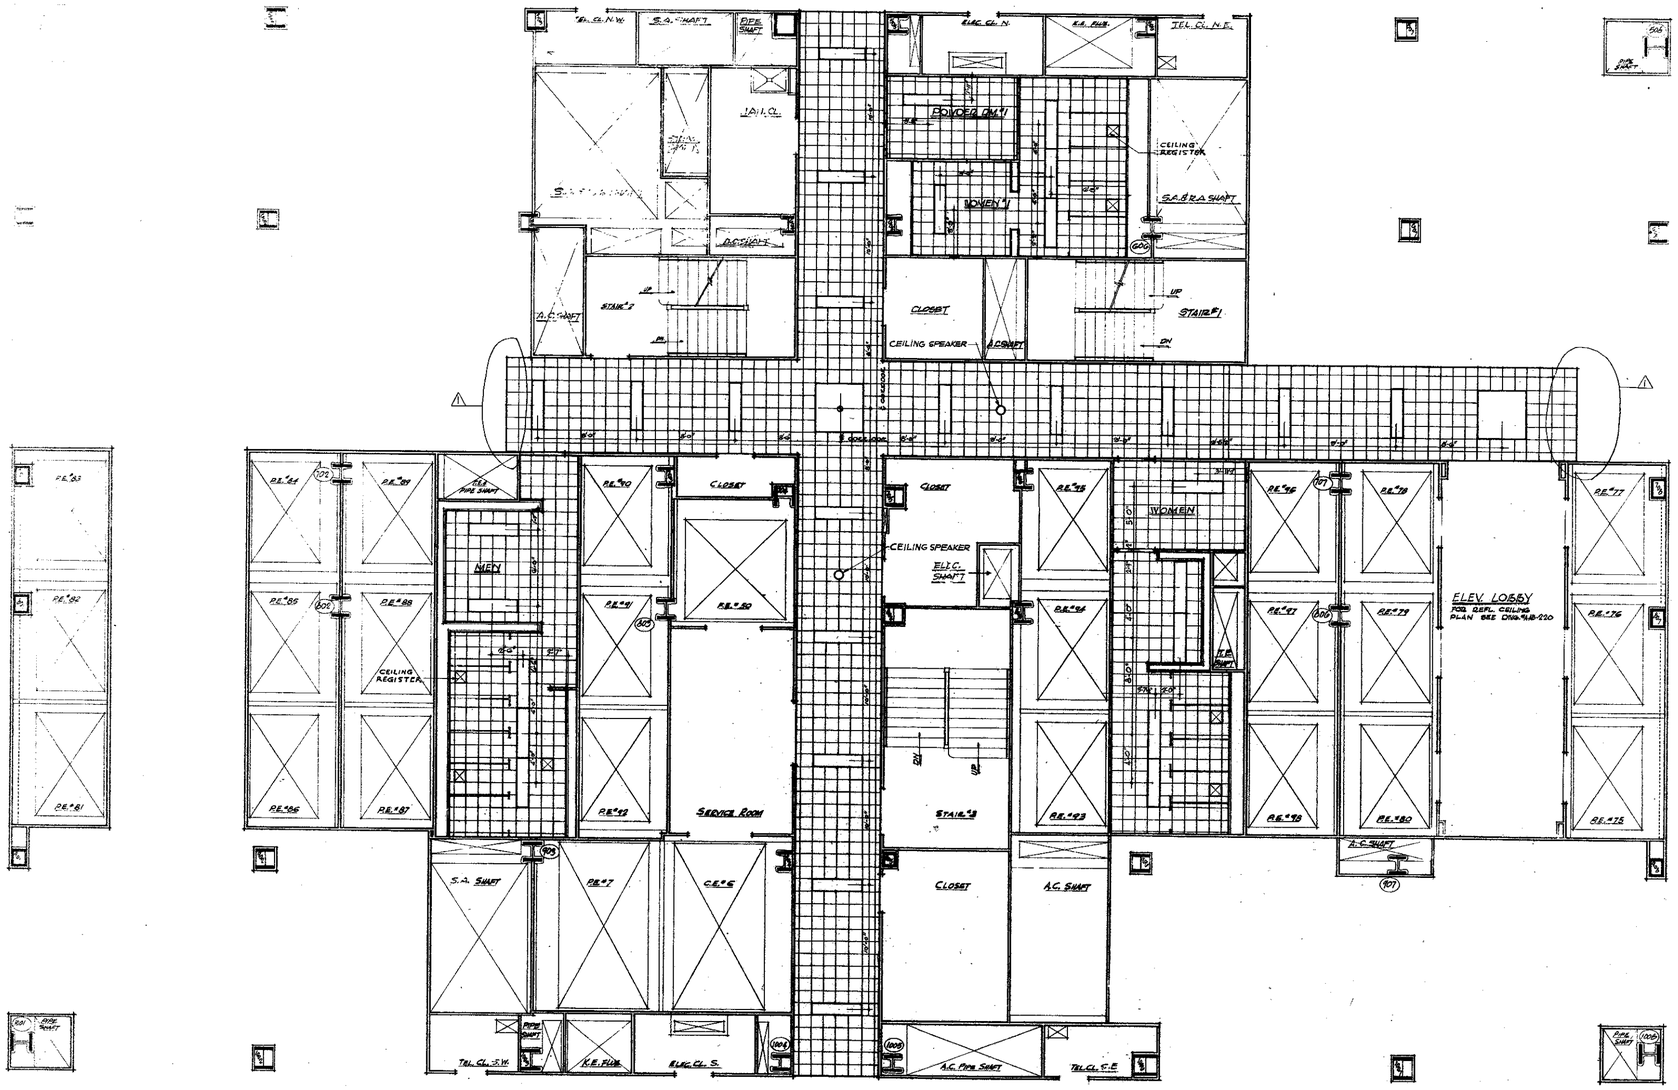

CONTRACT: BID DRAWING - date 12-2-68 Tower "A" 8-1-68 Tower "B"

3/4"-1'-0" 0 6" 3'-0" 6' 12'

REGISTERED ARCHITECT

APPROVED

CHIEF, PLANNING DIVISION

DATE

REVISIONS

THE WORLD TRADE CENTER

THE PORT OF NEW YORK AUTHORITY

MINORU YAMASAKI & ASSOCIATES
MINORU YAMASAKI, ARCHITECT

WORTHINGTON, SKILLING, HELLE & JACKSON
STRUCTURAL ENGINEERS

JOSEPH R. LORING & ASSOCIATES
ELECTRICAL ENGINEERS

EMERY ROTH & SONS
RICHARD ROTH, ARCHITECT

JAROS, BAUM & BOLLES
MECHANICAL ENGINEERS

THE PORT OF NEW YORK AUTHORITY
PAYNE, ATHERTON, ADMINISTRATORS

TITLE
TYPICAL CORE REFLECTED CEILING PLAN - ZONE III

DRAWN	S.V.	CHECKED	
SCALE	1/4"-1'0"	DATE	12-2-68
PROJECT		SHEET	27
CONTRACT			

A-AB-217

A-AB-217