
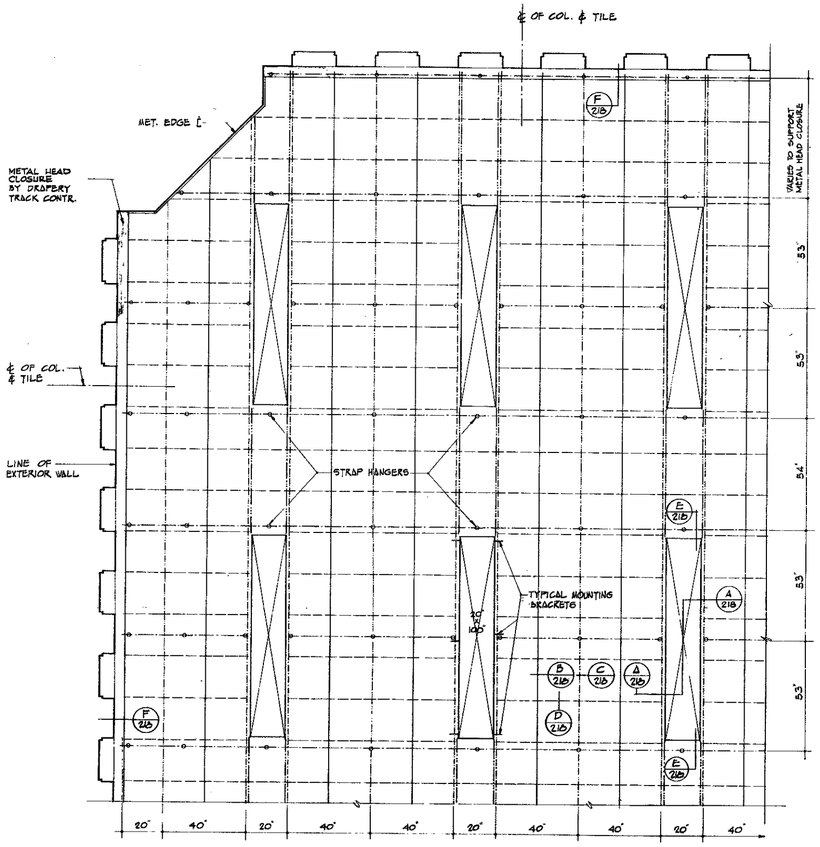


TYPICAL CEILING FRAMING PLAN - TENANT AREA

SCALE: 1/2"=1'-0"

NOTE: SPACING OF LIGHTING FIXTURES NOMINALLY SHOWN FOR DETAIL REFERENCE ONLY. ACTUAL LOCATIONS OF FIXTURES SUBJECT TO TENANT LAYOUT

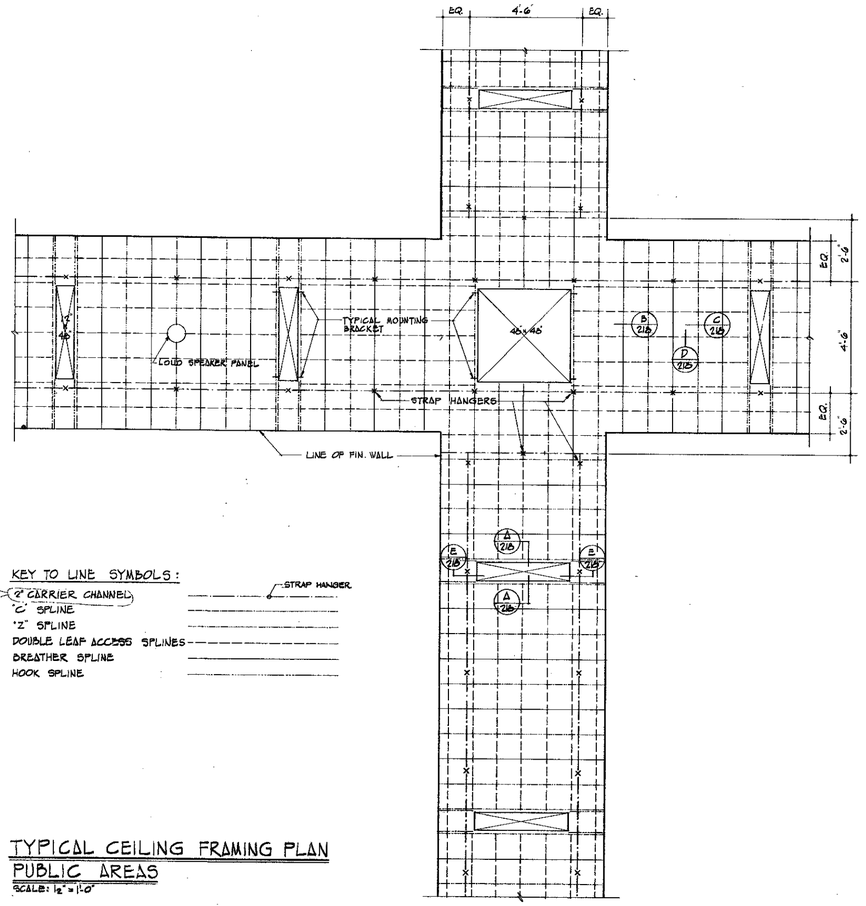



TYPICAL CEILING FRAMING PLAN PUBLIC AREAS

SCALE: 1/2"=1'-0"

KEY TO LINE SYMBOLS:

- 2" CARRIER CHANNEL
- 'C' SPLINE
- 'Z' SPLINE
- DOUBLE LEAF ACCESS SPLINES
- BREATHER SPLINE
- HOOK SPLINE
- STRAP HANGER

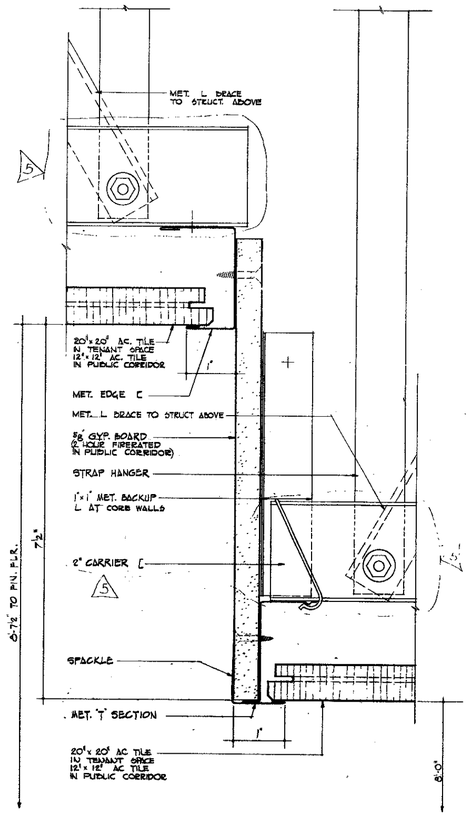

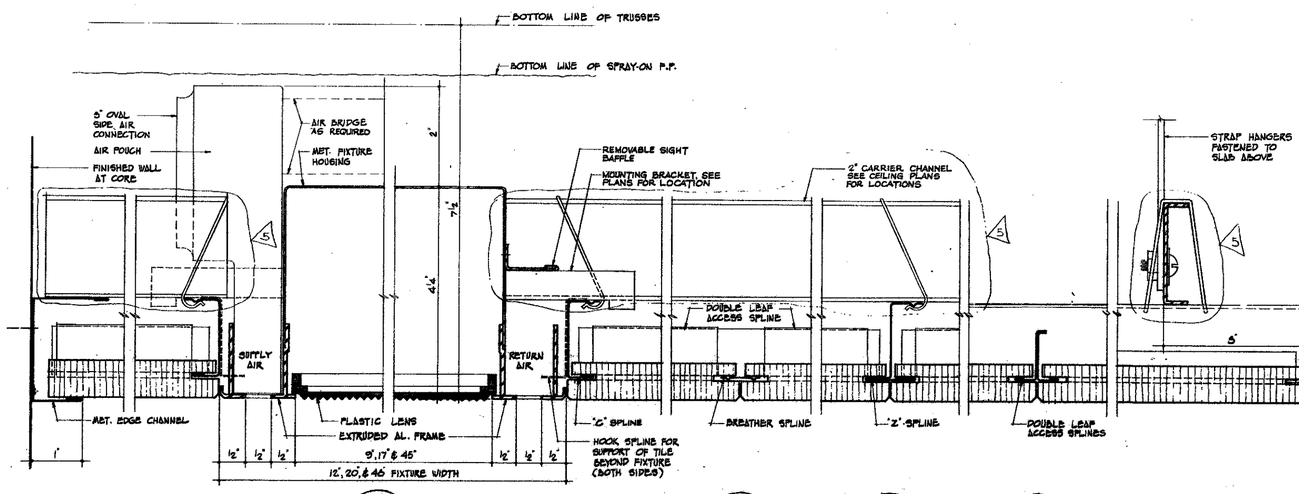

SECTION AT CEILING BREAK

SCALE: FULL SIZE

SECTION AT CORE WALL

A 218

TYPICAL CEILING DETAILS

SCALE: FULL SIZE

NOTE:
TILE IN TENANT AREA TO BE 20"x 20"
TILE IN PUBLIC AREA TO BE 12"x 12"

B 218 C 218 D 218 E 218

F 218 SECTION AT EXTERIOR WALL

CONTRACT BID DRAWING date 2-2-68 Tower 'A' 3-1-68 Tower 'B'

NO.	DATE	SUB. NO.	BY
1	2-10-70	ADD'L	A.M.
2	4-1-71	ADD'L	R.L.F.
3	11-6-70	ADD'L	R.A.
4	6-16-70	A-67	A.M.
5	6-25-68	ADD'L	R.L.F.

REVISIONS

APPROVED

CHIEF, PLANNING DIVISION

DATE

THE WORLD TRADE CENTER

THE PORT OF NEW YORK AUTHORITY

MINORU YAMASAKI & ASSOCIATES
MINORU YAMASAKI, ARCHITECT

EMERY ROTH & SONS
RICHARD ROTH, ARCHITECT

WORTHINGTON, SKILLING, HELLE & JACKSON
STRUCTURAL ENGINEERS

JAROS, BAUM & BOLLES
MECHANICAL ENGINEERS

JOSEPH R. LORING & ASSOCIATES
ELECTRICAL ENGINEERS

THE PORT OF NEW YORK AUTHORITY
PAVING, UTILITIES, FOUNDATIONS

TITLE: CEILING DETAILS

DRAWN	AGC	CHECKED	
SCALE	AS NOTED	DATE	7-31-67
PROJECT NUMBER		SHEET	OF
DRAWING NUMBER	A-AB-218		