
VOID

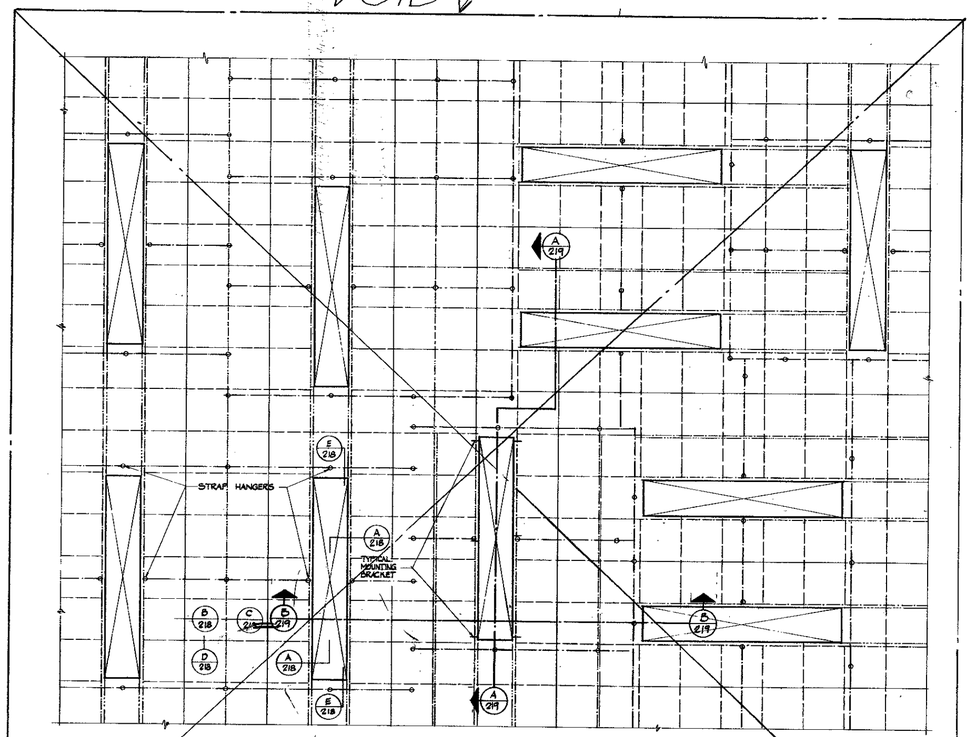



CEILING FRAMING PLAN [RANDOM PATTERN]
SCALE 1/8"=1'-0"


NOTE:
PLACEMENT OF LIGHTING FIXTURES NOMINALLY SHOWN FOR DETAIL REFERENCE ONLY. ACTUAL LOCATIONS OF FIXTURES SUBJECT TO TENANT LAYOUT

KEY TO LINE SYMBOLS:
- 1½' CARRIER CHANNEL
- 'C' SPLINE
- 'Z' SPLINE
- DOUBLE LEAF ACCESS SPLINES
- BREATHER SPLINE
- HOOK SPLINE
- STRAP HANGER


VOID

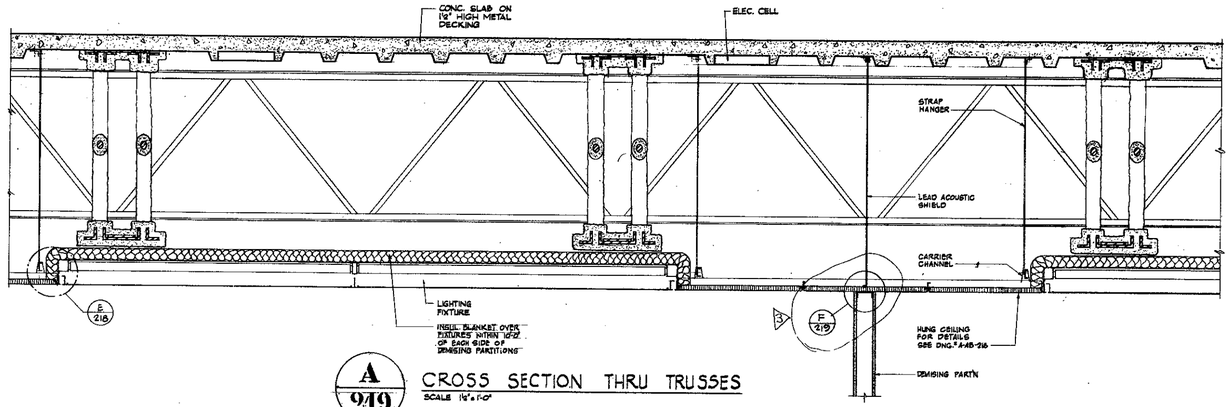



A 219 CROSS SECTION THRU TRUSSES
SCALE 1½"=1'-0"

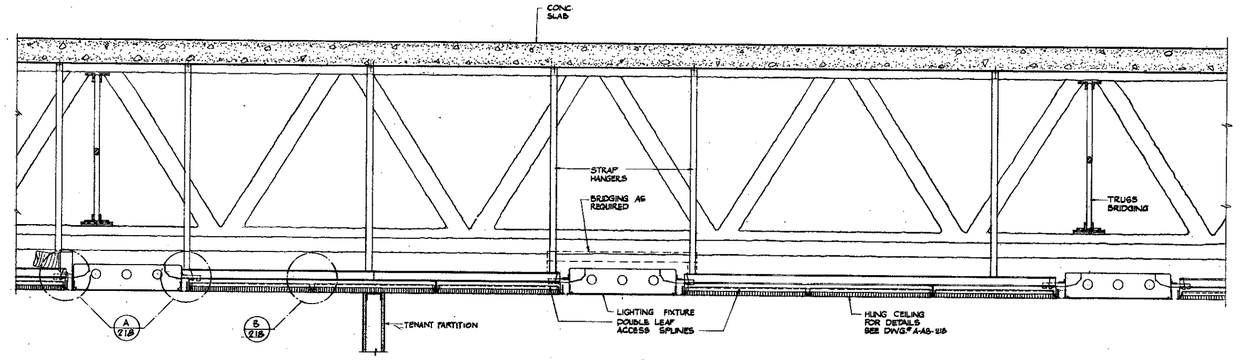



B 219 SECTION PARALLEL TO TRUSSES
SCALE 1½"=1'-0"

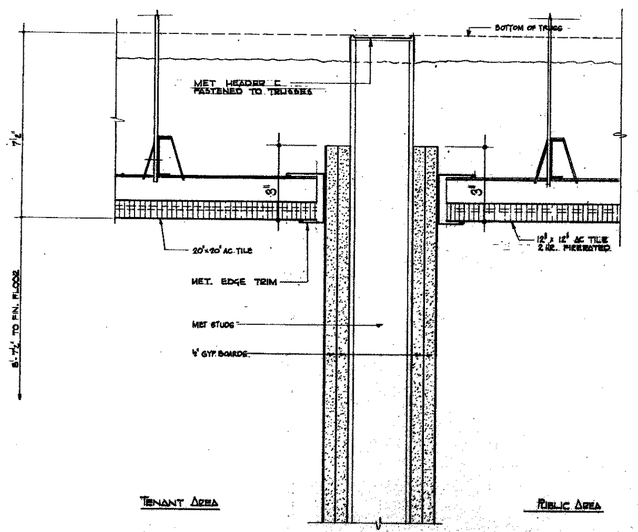


C 219 SECTION AT PARTITION BETWEEN TENANT AREA AND PUBLIC AREA OUTSIDE OF CORE
SCALE: HALF FULL SIZE

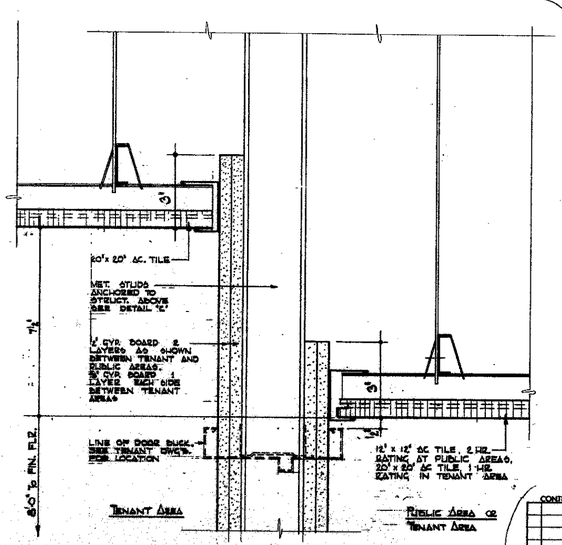


D 219 SECTION AT CEILING BREAK AT PARTITION
SCALE: HALF FULL SIZE

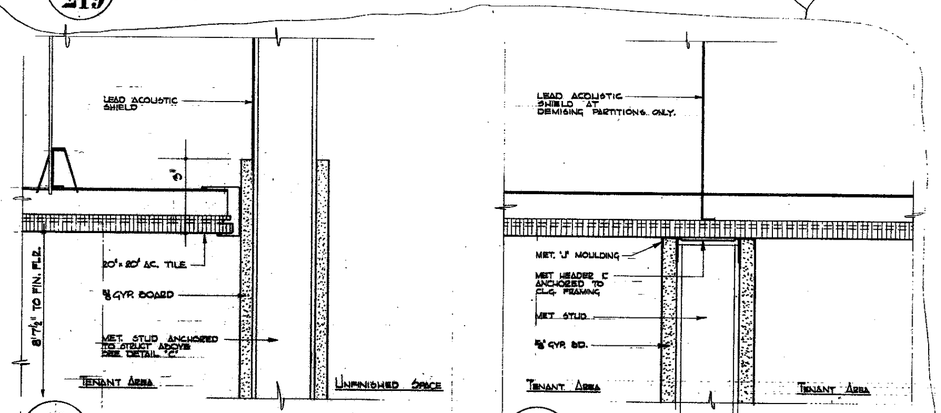


E 219 SECTION AT DEMISING PARTITION BET TENANT AREA AND UNFINISHED SPACE
SCALE: HALF FULL SIZE

F 219 SECTION AT PARTITION DIVIDING TENANT SPACES
SCALE: HALF FULL SIZE

1½"-1'-0" 9" 3" 6" 1' 2"

| NO. | DATE | SUB. NO. | BY |
|---|---|---|---|
| REVISIONS | | | |
| 1 | 4-1-71 | 4-1-71 | KJ |
| 2 | 5-16-70 | 4-67 | KJ |
| 3 | 6-23-66 | 4-5 | KJ |

CONTRACT NO. DRAWING date 2-2-68 Tower 'A' 8-1-68 Tower 'B'

APPROVED
CHIEF, PLANNING DIVISION
DATE

THE WORLD TRADE CENTER
THE PORT OF NEW YORK AUTHORITY

MINORU YAMASAKI & ASSOCIATES
MINORU YAMASAKI, ARCHITECT

WORTHINGTON, SKILLING, HELLE & JACKSON
STRUCTURAL ENGINEERS

JOSEPH R. LORING & ASSOCIATES
ELECTRICAL ENGINEERS

EMERY ROTH & SONS
RICHARD ROTH, ARCHITECT

JAROS, BAUM & BOLLES
MECHANICAL ENGINEERS

THE PORT OF NEW YORK AUTHORITY
PAVING, UTILITIES, FOUNDATIONS

TITLE: CEILING DETAILS

| | | | |
|---|---|---|---|
| DRAWN | K.J.P | CHECKED | |
| SCALE | AS NOTED | DATE | 7-31-67 |
| PROJECT NUMBER | - | SHEET | OF |
| DRAWING NUMBER | A-AB-219 | | |