

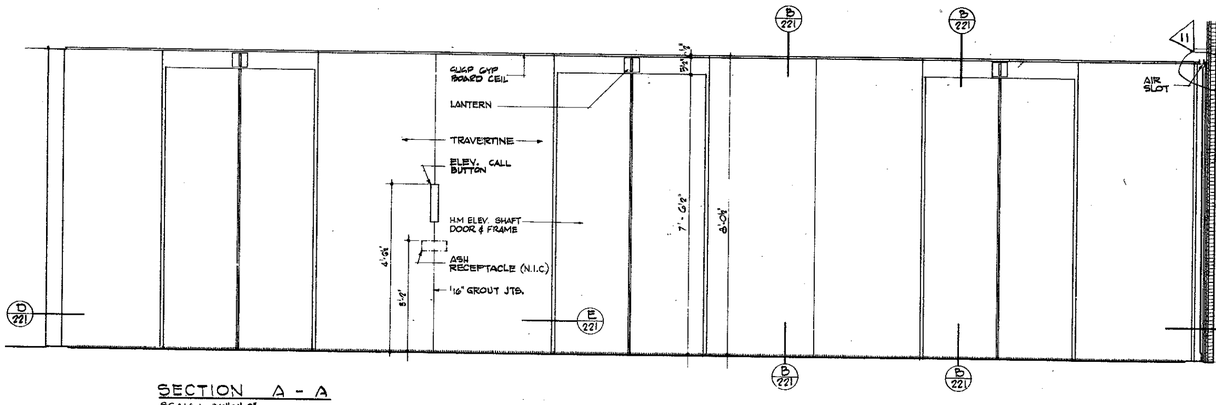



SECTION A - A
SCALE: 3/4"=1'-0"

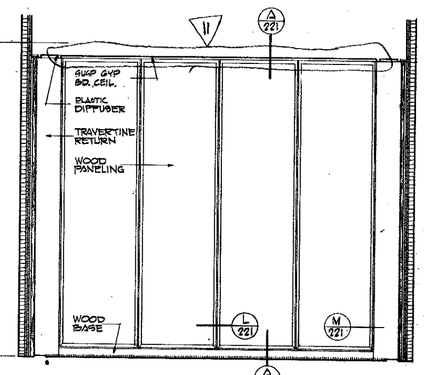

SECTION B - B (SEE ALT. ELEVATIONS BELOW)
SCALE: 3/4"=1'-0"

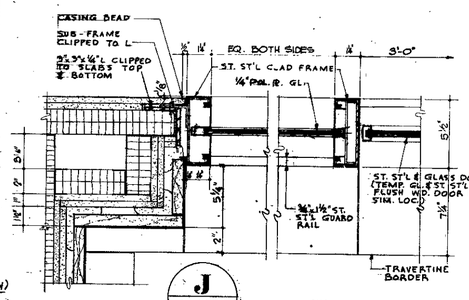


J 220

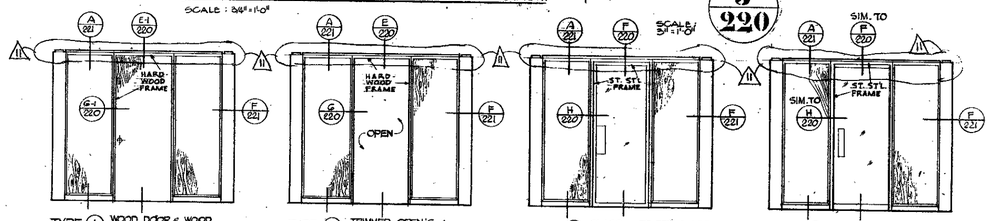


TYPE (1) WOOD DOOR & WOOD SIDE PANELS
TYPE (2) TRIMMED OPEN'G & WOOD SIDE PANELS
TYPE (3) GLASS & ST. ST'L DOOR & WOOD SIDE PANELS
TYPE (4) TEMPERED GLASS & ST. ST'L DOOR & WOOD SIDE PANELS

C 220 ALTERNATE END WALLS (79TH THRU 93RD & 101ST THRU 106TH FLOORS ONLY)
SCALE: 3/4"=1'-0"

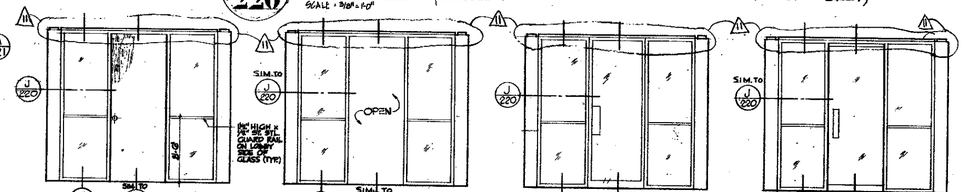


TYPE (5) WOOD DOOR & GLASS SIDE PANELS
TYPE (6) TRIMMED OPENING & GLASS SIDE PANELS
TYPE (7) GLASS & ST. ST'L DOOR & GLASS SIDE PANELS
TYPE (8) TEMPERED GLASS & ST. ST'L DOOR & GLASS SIDE PANELS

D 220 ALTERNATE END WALLS (79TH THRU 93RD FLOORS ONLY)
SCALE: 3/4"=1'-0"

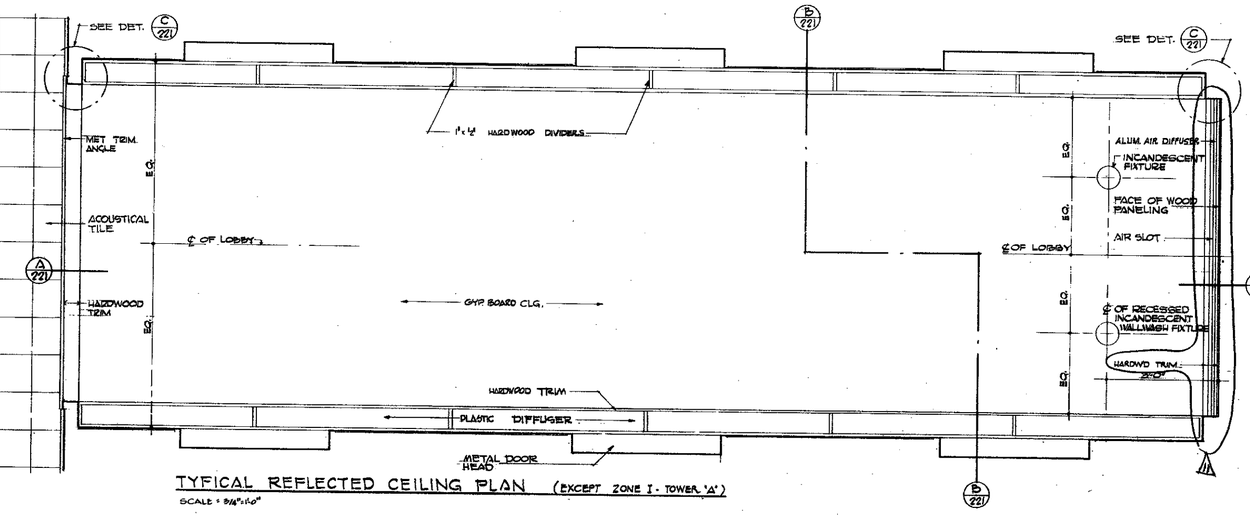


TYPICAL REFLECTED CEILING PLAN (EXCEPT ZONE I - TOWER 'A')
SCALE: 3/16"=1'-0"

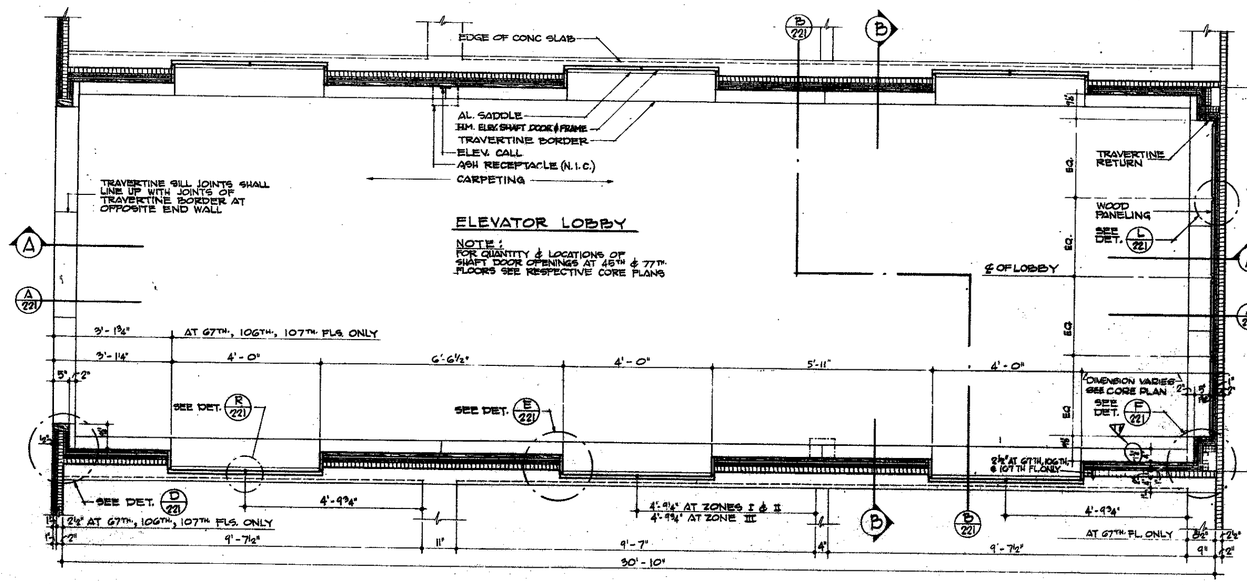


TYPICAL FLOOR PLAN
SCALE: 3/16"=1'-0"


LOBBY WIDTH VARIES - FOR DIMENSIONS SEE FLOOR CORE PLANS
(TYPICAL OF THIS WALL VARIES SEE CORE PLANS)

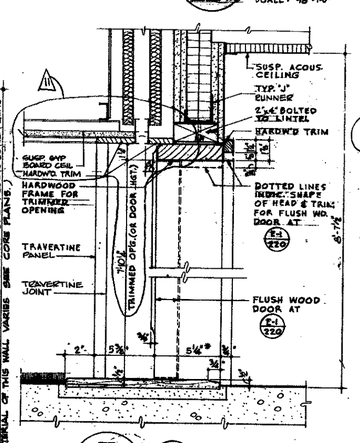

E 220 E-1 220 AS NOTED
& ADD 1/2" TO DIM. AT 106TH FL.
SCALE: 3"=1'-0"

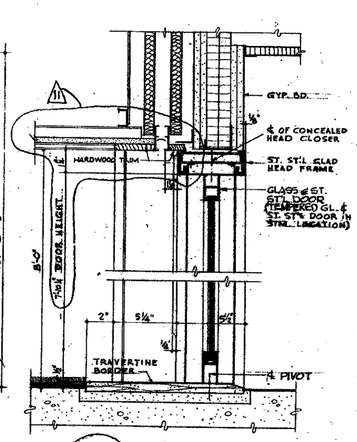

F 220
SCALE: 3"=1'-0"

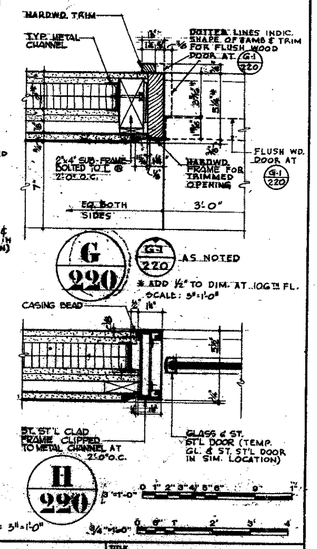

G 220 G-1 220 AS NOTED
& ADD 1/2" TO DIM. AT 106TH FL.
SCALE: 3"=1'-0"

H 220
SCALE: 3"=1'-0"

CONTRACT NO.	DRAWING	date	6-7-68 Tower 'A'	8-1-68 Tower 'B'
5-18-71	M-53		RA	
11-6-70	A-29		RM	
5-16-70	A-47		MB	
5-16-70	A-31		MB	
9-29-69	A-37		R.G.	
5-23-69	A-31		J.S	
5-23-69	A-17		J.S.	
5-22-69	A-3		E	
4-22-68	A-3		I.S	
3-21-68			M.W.	

NO.	DATE	SUB. NO.	BY
		REVISIONS	

NO.	DATE	SUB. NO.	BY
1	10-27-71	M-53	S-HI A.K.
		REVISIONS	

APPROVED

CHIEF, PLANNING DIVISION

DATE

THE WORLD TRADE CENTER
THE PORT OF NEW YORK AUTHORITY

MINORU YAMASAKI & ASSOCIATES
MINORU YAMASAKI, ARCHITECT

EMERY ROTH & SONS
RICHARD ROTH, ARCHITECT

WORTHINGTON, SKILLING, HELLE & JACKSON
STRUCTURAL ENGINEERS

JAROS, BAUM & BOLLES
MECHANICAL ENGINEERS

JOSEPH R. LORING & ASSOCIATES
ELECTRICAL ENGINEERS

THE PORT OF NEW YORK AUTHORITY
PAVING, UTILITIES, FOUNDATIONS

TITLE: TYPICAL LOCAL ELEVATOR LOBBY PLANS & ELEVATIONS

DRAWN	N.A.H.	CHECKED	
SCALE	AS NOTED	DATE	7-31-67
PROJECT		SHEET	OF
DRAWING NUMBER	A-AB-220		