

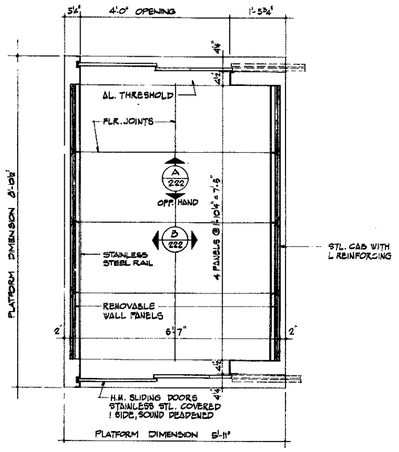


PLAN FREIGHT ELEVATOR №99

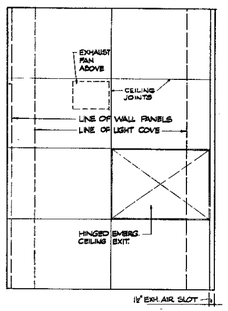


NOTE:
FOR WALL, FLOOR & CEILING FINISHES SEE SPECIFICATION


REFLECTED CEILING PLAN

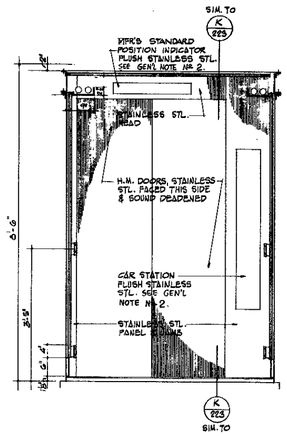


ELEVATION A 222

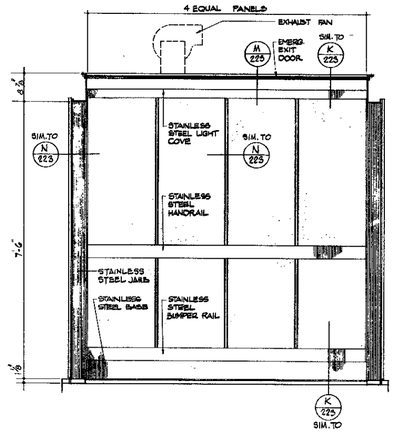


ELEVATION B 222

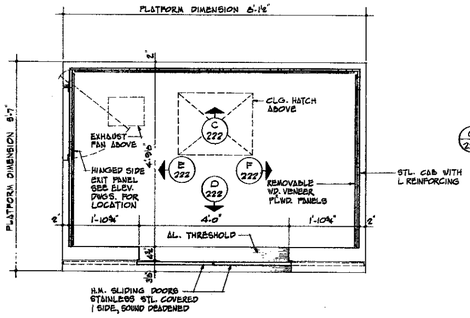


PLAN LOCAL PASSENGER ELEVATOR CAB (TYP.)

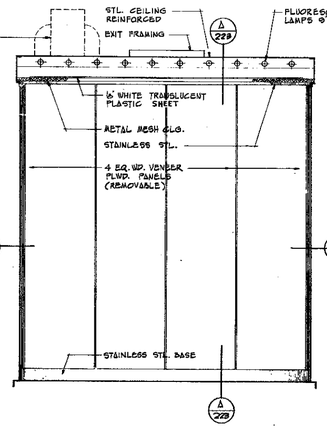


ELEVATION C 222

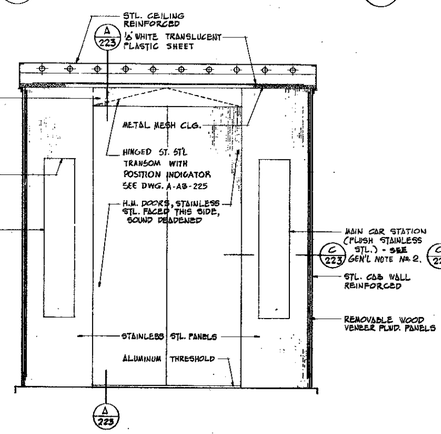


ELEVATION D 222

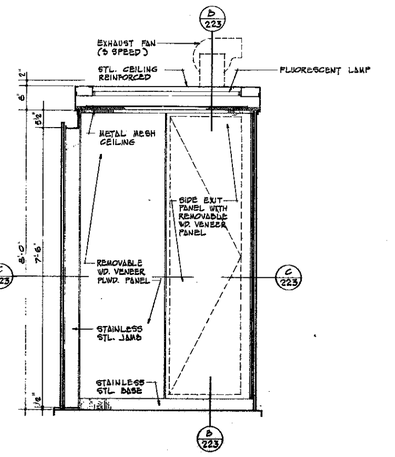


ELEVATION E 222

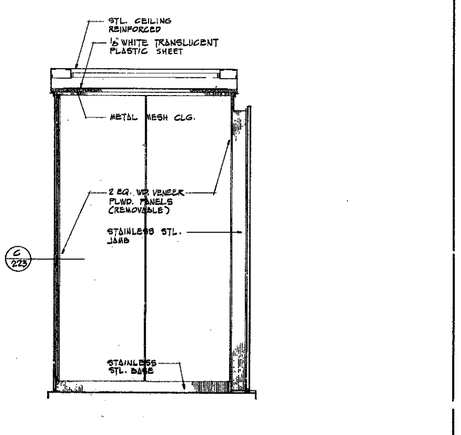


ELEVATION F 222

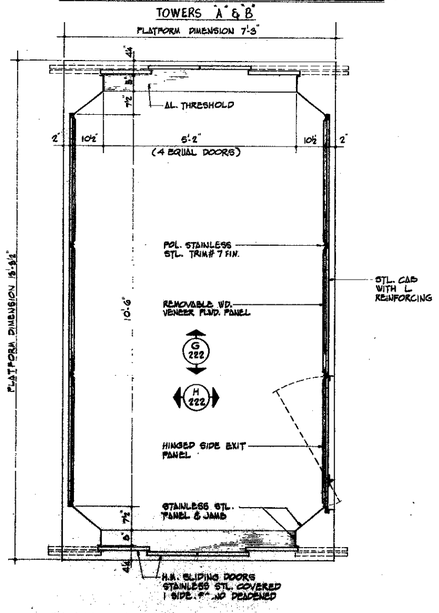


PLAN SHUTTLE PASSENGER ELEVATOR CAB
(COMBINATION CABS TO BE SIMILAR-SEE SPECIFICATION)
TOWERS A & B

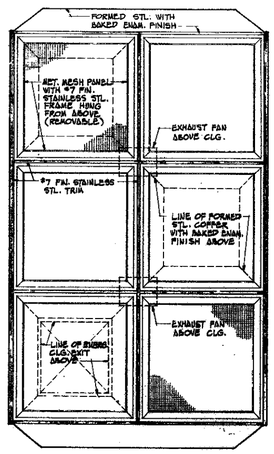

REFLECTED CEILING PLAN

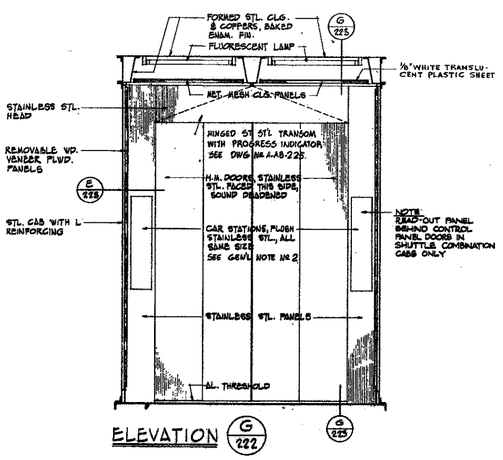

ELEVATION G 222

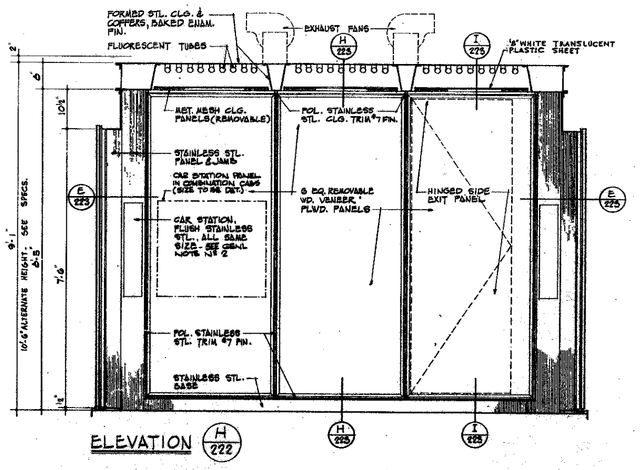

ELEVATION H 222

GENERAL NOTES

1. ALL STAINLESS STEEL SURFACES TO RECEIVE № 4 FINISH EXCEPT AS OTHERWISE INDICATED.
2. SIZES AND LOCATIONS OF CUT-OUTS FOR CAR STATION PANELS, FLOOR POSITION INDICATORS, ETC. SHALL BE AS DIRECTED BY ELEVATOR CONTRACTOR.

CONTRACT BID DRAWING date 2-1-68 Towers 'A' 3-1-68 Towers 'B'

NO.	DATE	REVISIONS	BY

NO.	DATE	REVISIONS	BY

APPROVED

CHIEF, PLANNING DIVISION

DATE

REGISTERED ARCHITECT STATE OF NEW YORK

3/8"=1'-0" 0 6" 1' 2' 3' 4'

THE WORLD TRADE CENTER
THE PORT OF NEW YORK AUTHORITY

MINORU YAMASAKI & ASSOCIATES
MINORU YAMASAKI, ARCHITECT

EMERY ROTH & SONS
RICHARD ROTH, ARCHITECT

WORTHINGTON, SKILLING, HELLE & JACKSON
STRUCTURAL ENGINEERS

JAROS, BAUM & BOLLES
MECHANICAL ENGINEERS

JOSEPH R. LORING & ASSOCIATES
ELECTRICAL ENGINEERS

THE PORT OF NEW YORK AUTHORITY
PAVING, UTILITIES, FOUNDATIONS

TITLE: TYPICAL ELEVATOR CAB PLANS AND ELEVATIONS

DRAWN	J.G.C.	CHECKED	
SCALE	3/4"=1'-0"	DATE	7-31-67
PROJECT NUMBER		SHEET	OF

DRAWING NUMBER: A-AB-222