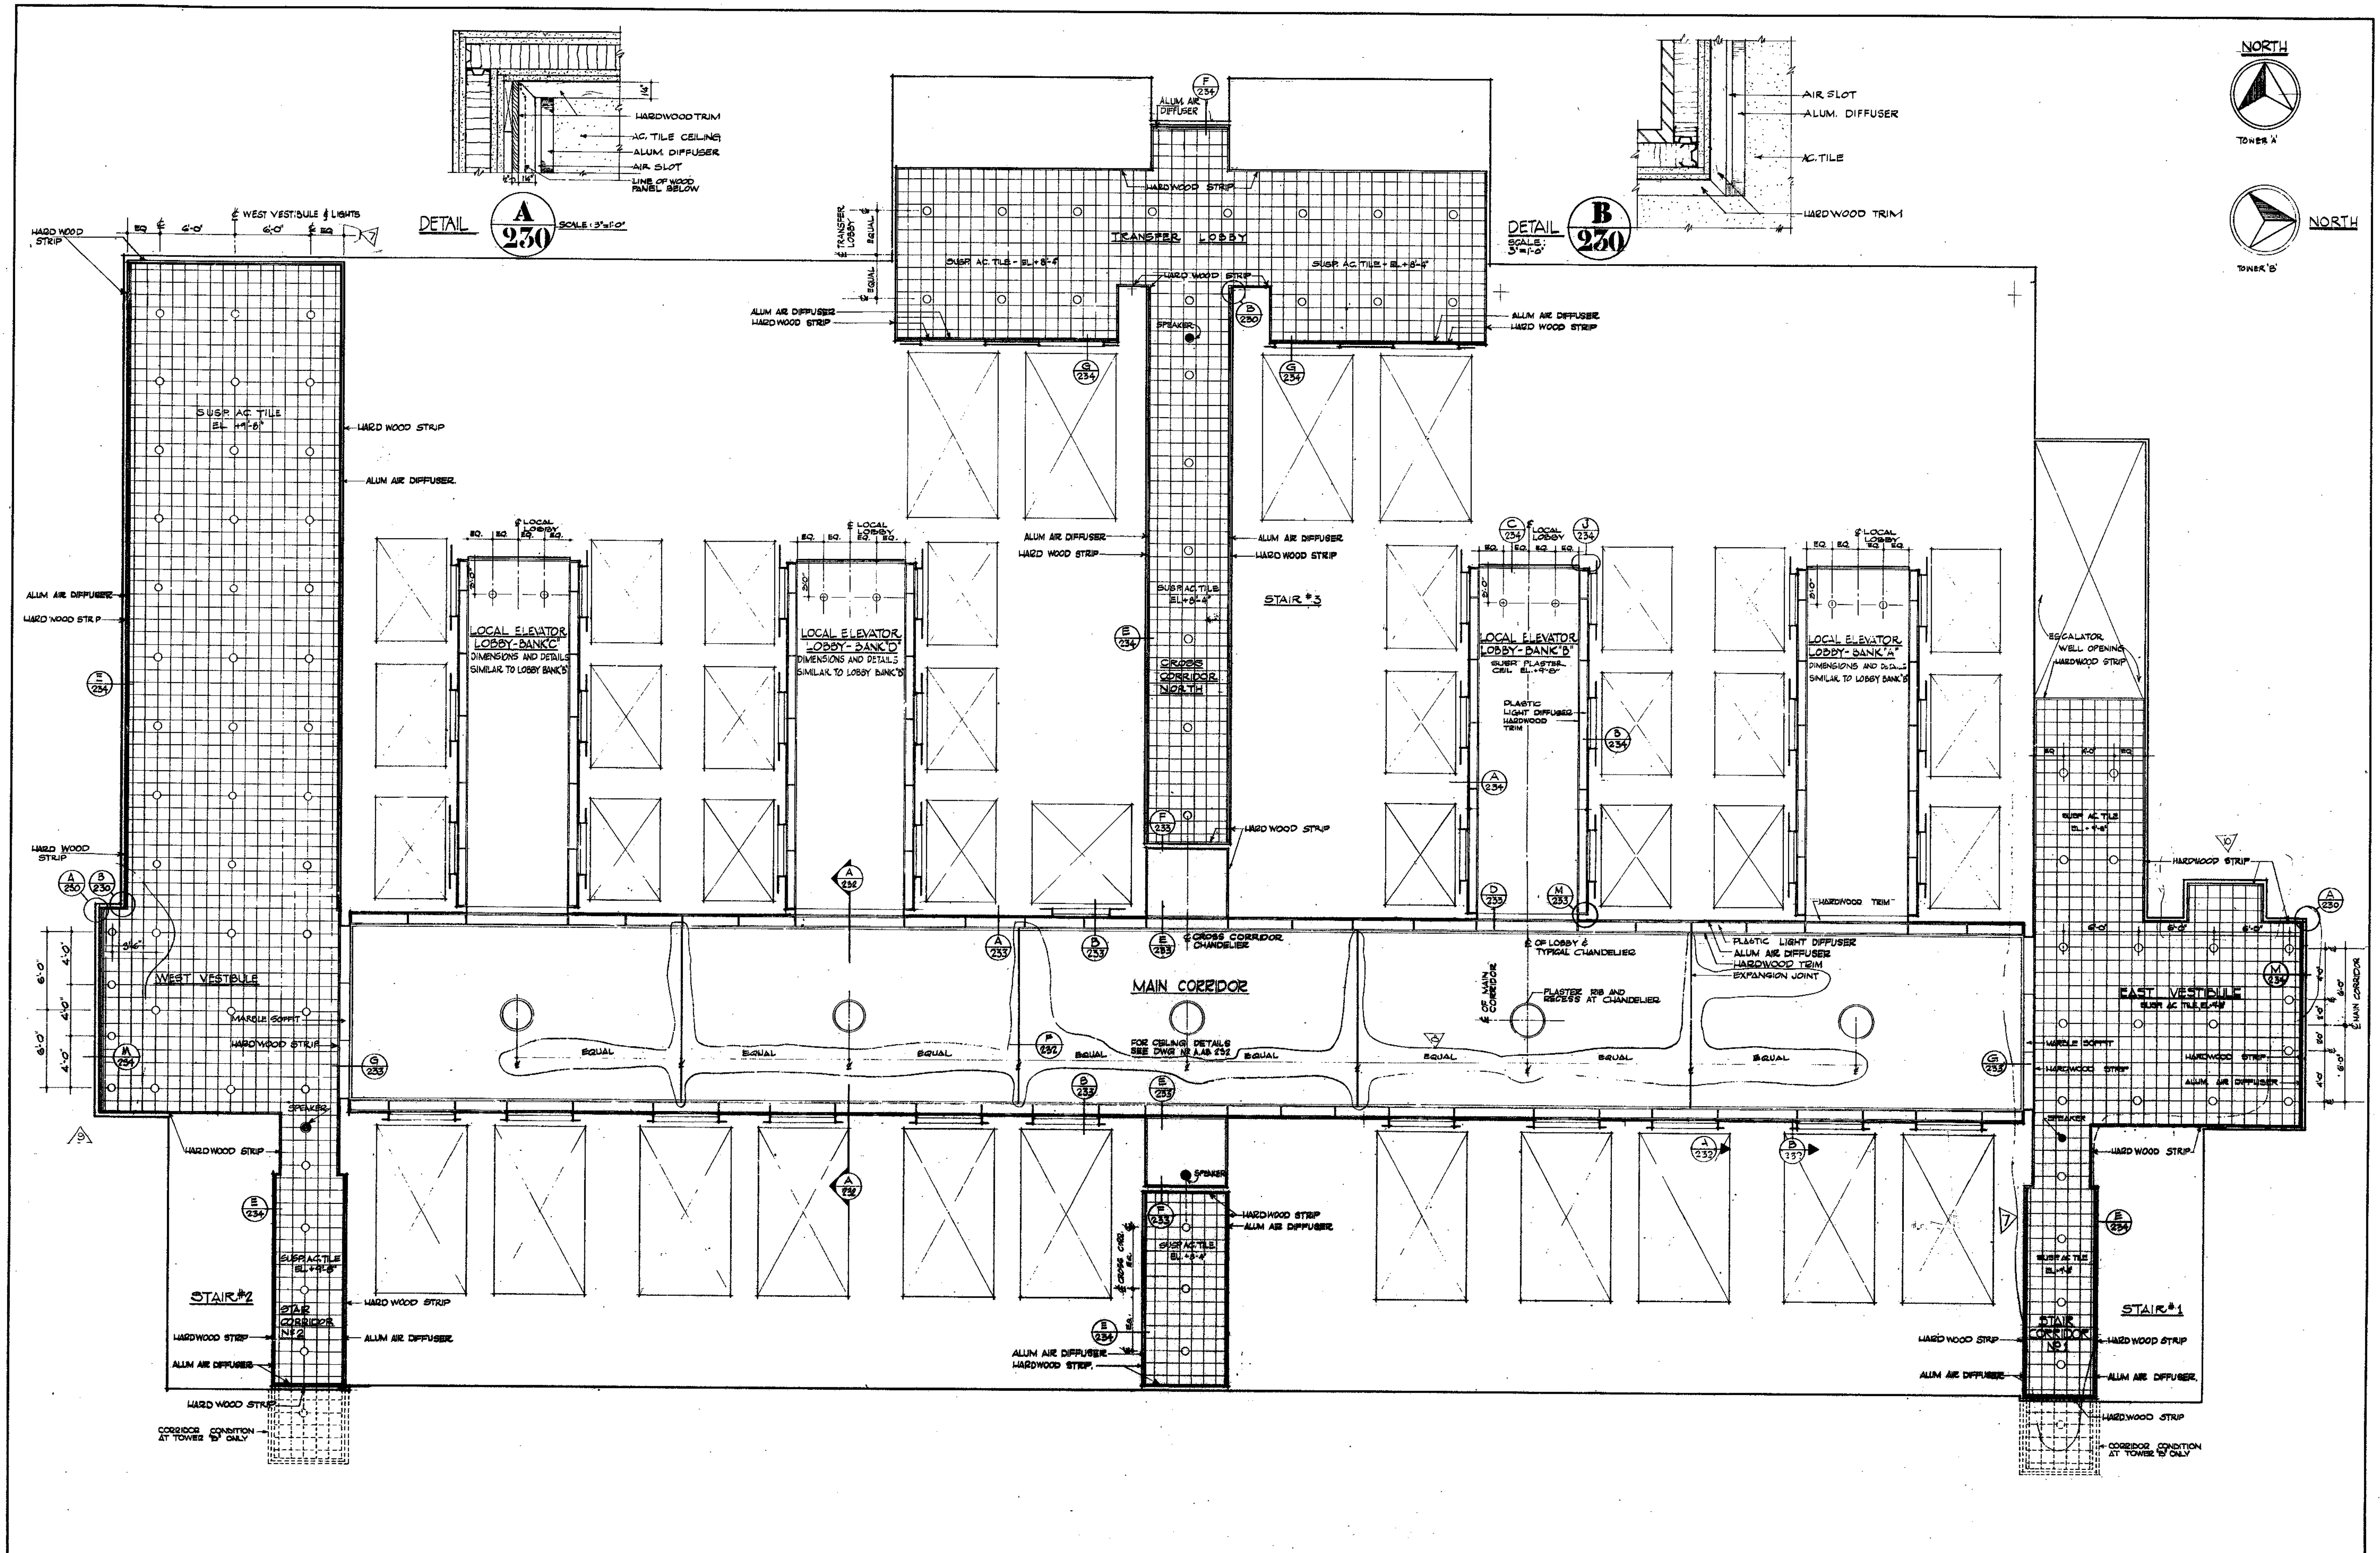


BULLETINS NOT DATED ARE IN PROCESS OF COMPLETION

CONTRACT BID DRAWING date 2-9-68 Tower 'A' 3-1-68 Tower 'B'

NO.	DATE	BUL. NO.	BY	NO.	DATE	BUL. NO.	BY
	3-9-72	A-282	A.C.				
	3-6-72	A-257	A.C.				
	6-7-72	[illegible]	B.A.				
	3-6-72	[illegible]	[illegible]				
	3-17-71	[illegible]	R.A.				
	11-6-70	[illegible]	D.A.				
	3-16-70	A-45	H.B.				
	9-29-69	A-37	R.C.				
	9-29-69	A-35	D.L.				
	3-21-68		M.W.				
REVISIONS				REVISIONS			

APPROVED

CHIEF, PLANNING DIVISION

DATE

REGISTERED ARCHITECT RICHARD ROTH STATE OF NEW YORK

THE WORLD TRADE CENTER

THE PORT OF NEW YORK AUTHORITY

MINORU YAMASAKI & ASSOCIATES — MINORU YAMASAKI, ARCHITECT

EMERY ROTH & SONS — RICHARD ROTH, ARCHITECT

WORTHINGTON, SKILLING, HELLE & JACKSON — STRUCTURAL ENGINEERS

JAROS, BAUM & BOLLES — MECHANICAL ENGINEERS

JOSEPH R. LORING & ASSOCIATES — ELECTRICAL ENGINEERS

THE PORT OF NEW YORK AUTHORITY — PAVING, UTILITIES, FOUNDATIONS

TITLE: 44TH FLOOR SKYLOBBY REFLECTED CEILING PLAN

DRAWN	S.F.V.	CHECKED	
SCALE	1/4"=1'-0" & AS NOTED	DATE	7-31-67
PROJECT NUMBER		SHEET	OF
DRAWING NUMBER	A·AB·230		