

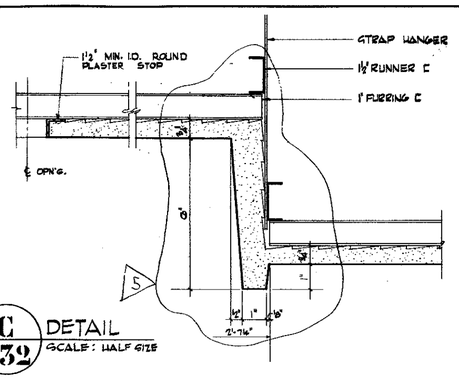



C 232 DETAIL
SCALE: HALF SIZE

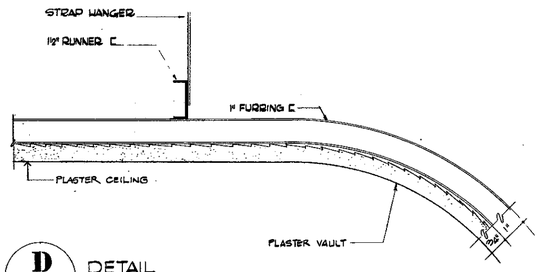

D 232 DETAIL
SCALE: HALF SIZE

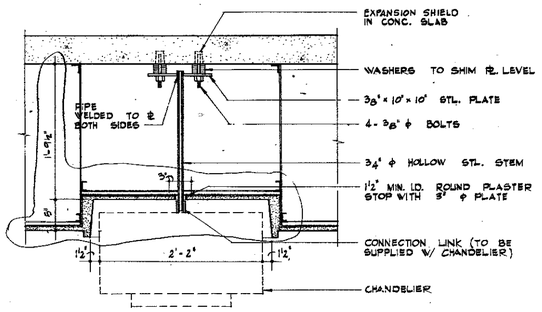


E 232 CHANDELIER MOUNTING DETAIL
SCALE: 1½" = 1'-0"

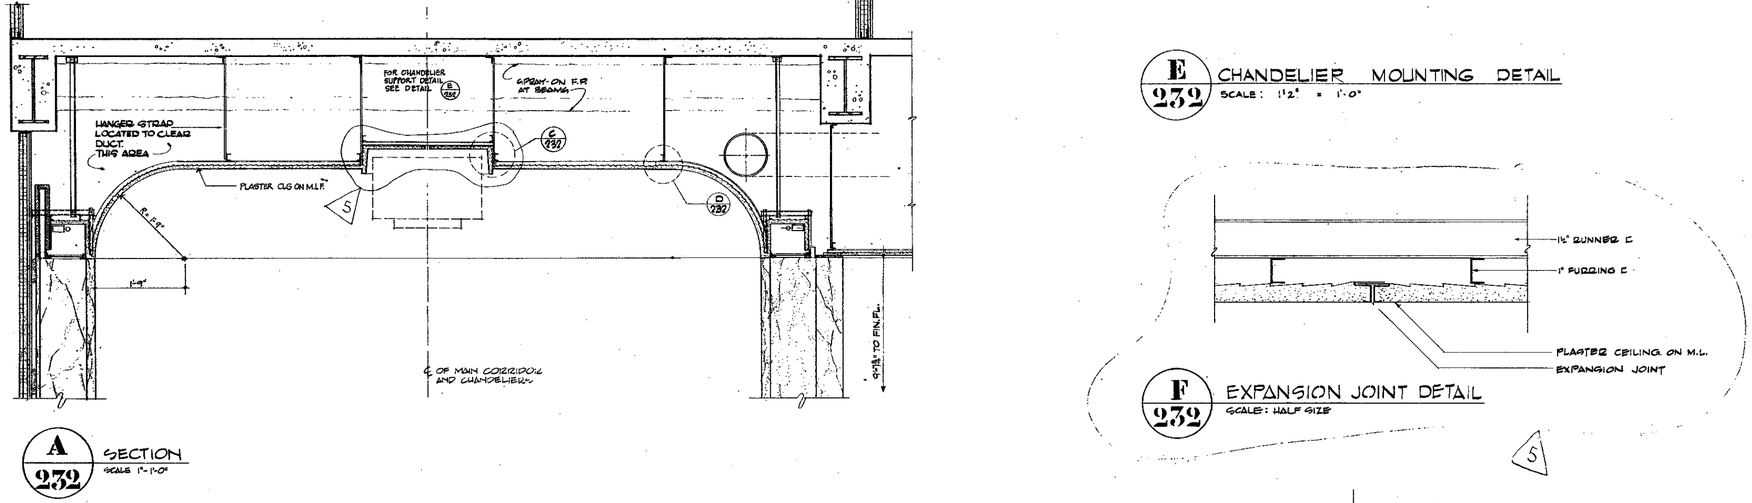

A 232 SECTION
SCALE 1"=1'-0"

F 232 EXPANSION JOINT DETAIL
SCALE: HALF SIZE

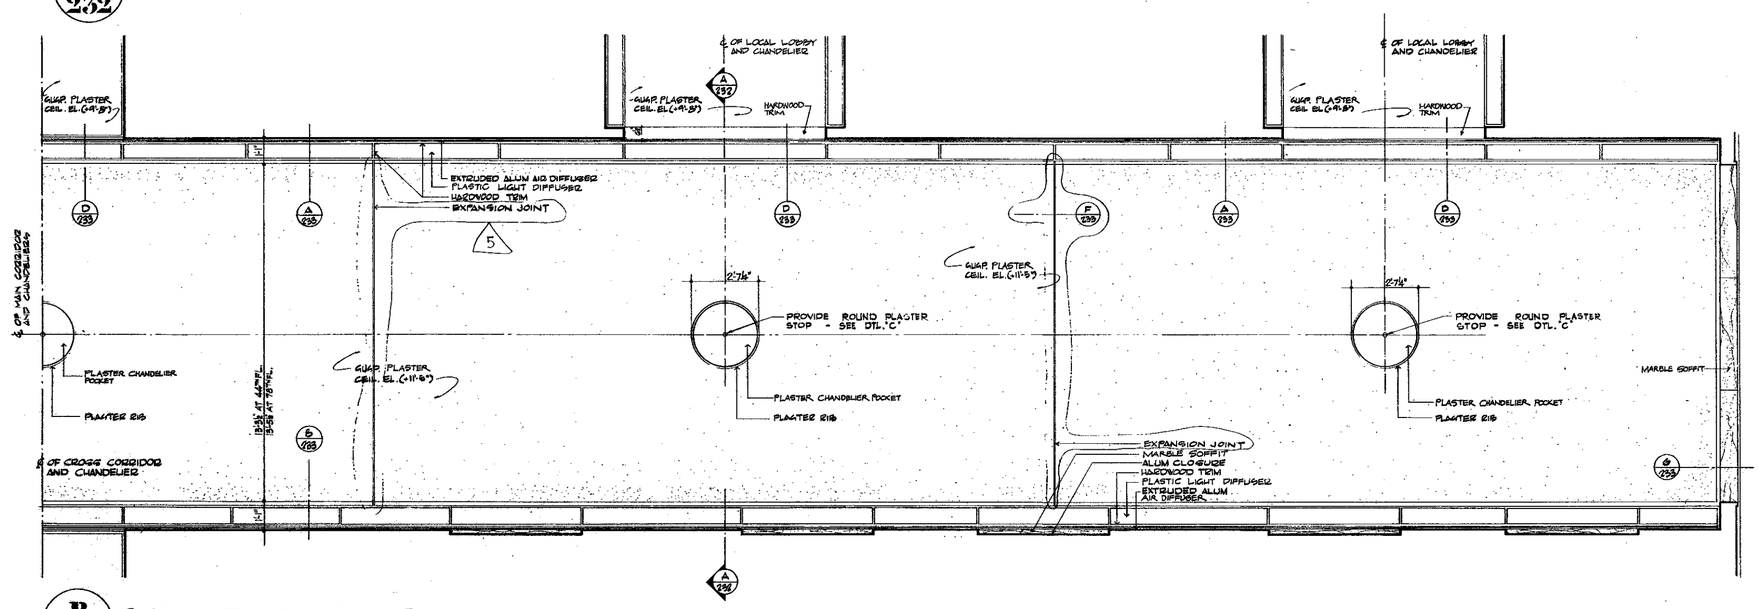

B 232 PARTIAL REFLECTED CEILING PLAN
SCALE: ½"=1'-0"

1"=1'-0" 0 3" 6" 9" 1' 2' 3'
½"=1'-0" 0 6" 1' 2' 3' 4' 5' 6'

NO.	DATE	REVISIONS	BUL. NO.	BY
1	6-7-71	A-38		G.A.
2	3-17-71	A-31	S-15	R.M.
3	11-6-70	A-33	S-26	J.J.
4	9-16-70	A-47		H.B.
5	9-29-69	A-35		J.C.

CONTRACT NO. DRAWING date 2/9/68 Temp'd 5/1/68 Temp'd

APPROVED
CHIEF, PLANNING DIVISION
DATE

REGISTERED ARCHITECT STATE OF NEW YORK

THE WORLD TRADE CENTER
THE PORT OF NEW YORK AUTHORITY

MINORU YAMASAKI & ASSOCIATES
MINORU YAMASAKI, ARCHITECT

EMERY ROTH & SONS
RICHARD ROTH, ARCHITECT

WORTHINGTON, SKILLING, HELLE & JACKSON
STRUCTURAL ENGINEERS

JAROS, BAUM & BOLLES
MECHANICAL ENGINEERS

JOSEPH R. LORING & ASSOCIATES
ELECTRICAL ENGINEERS

THE PORT OF NEW YORK AUTHORITY
PAVING UTILITIES, FOUNDATIONS

TITLE: SKYLOBBY MAIN CORRIDOR CEILING DETAILS

DRAWN	J.M.G.	CHECKED	
SCALE	AS NOTED	DATE	7/31/67
PROJECT NUMBER		SHEET	OF
DRAWING NUMBER	A·AB·232		