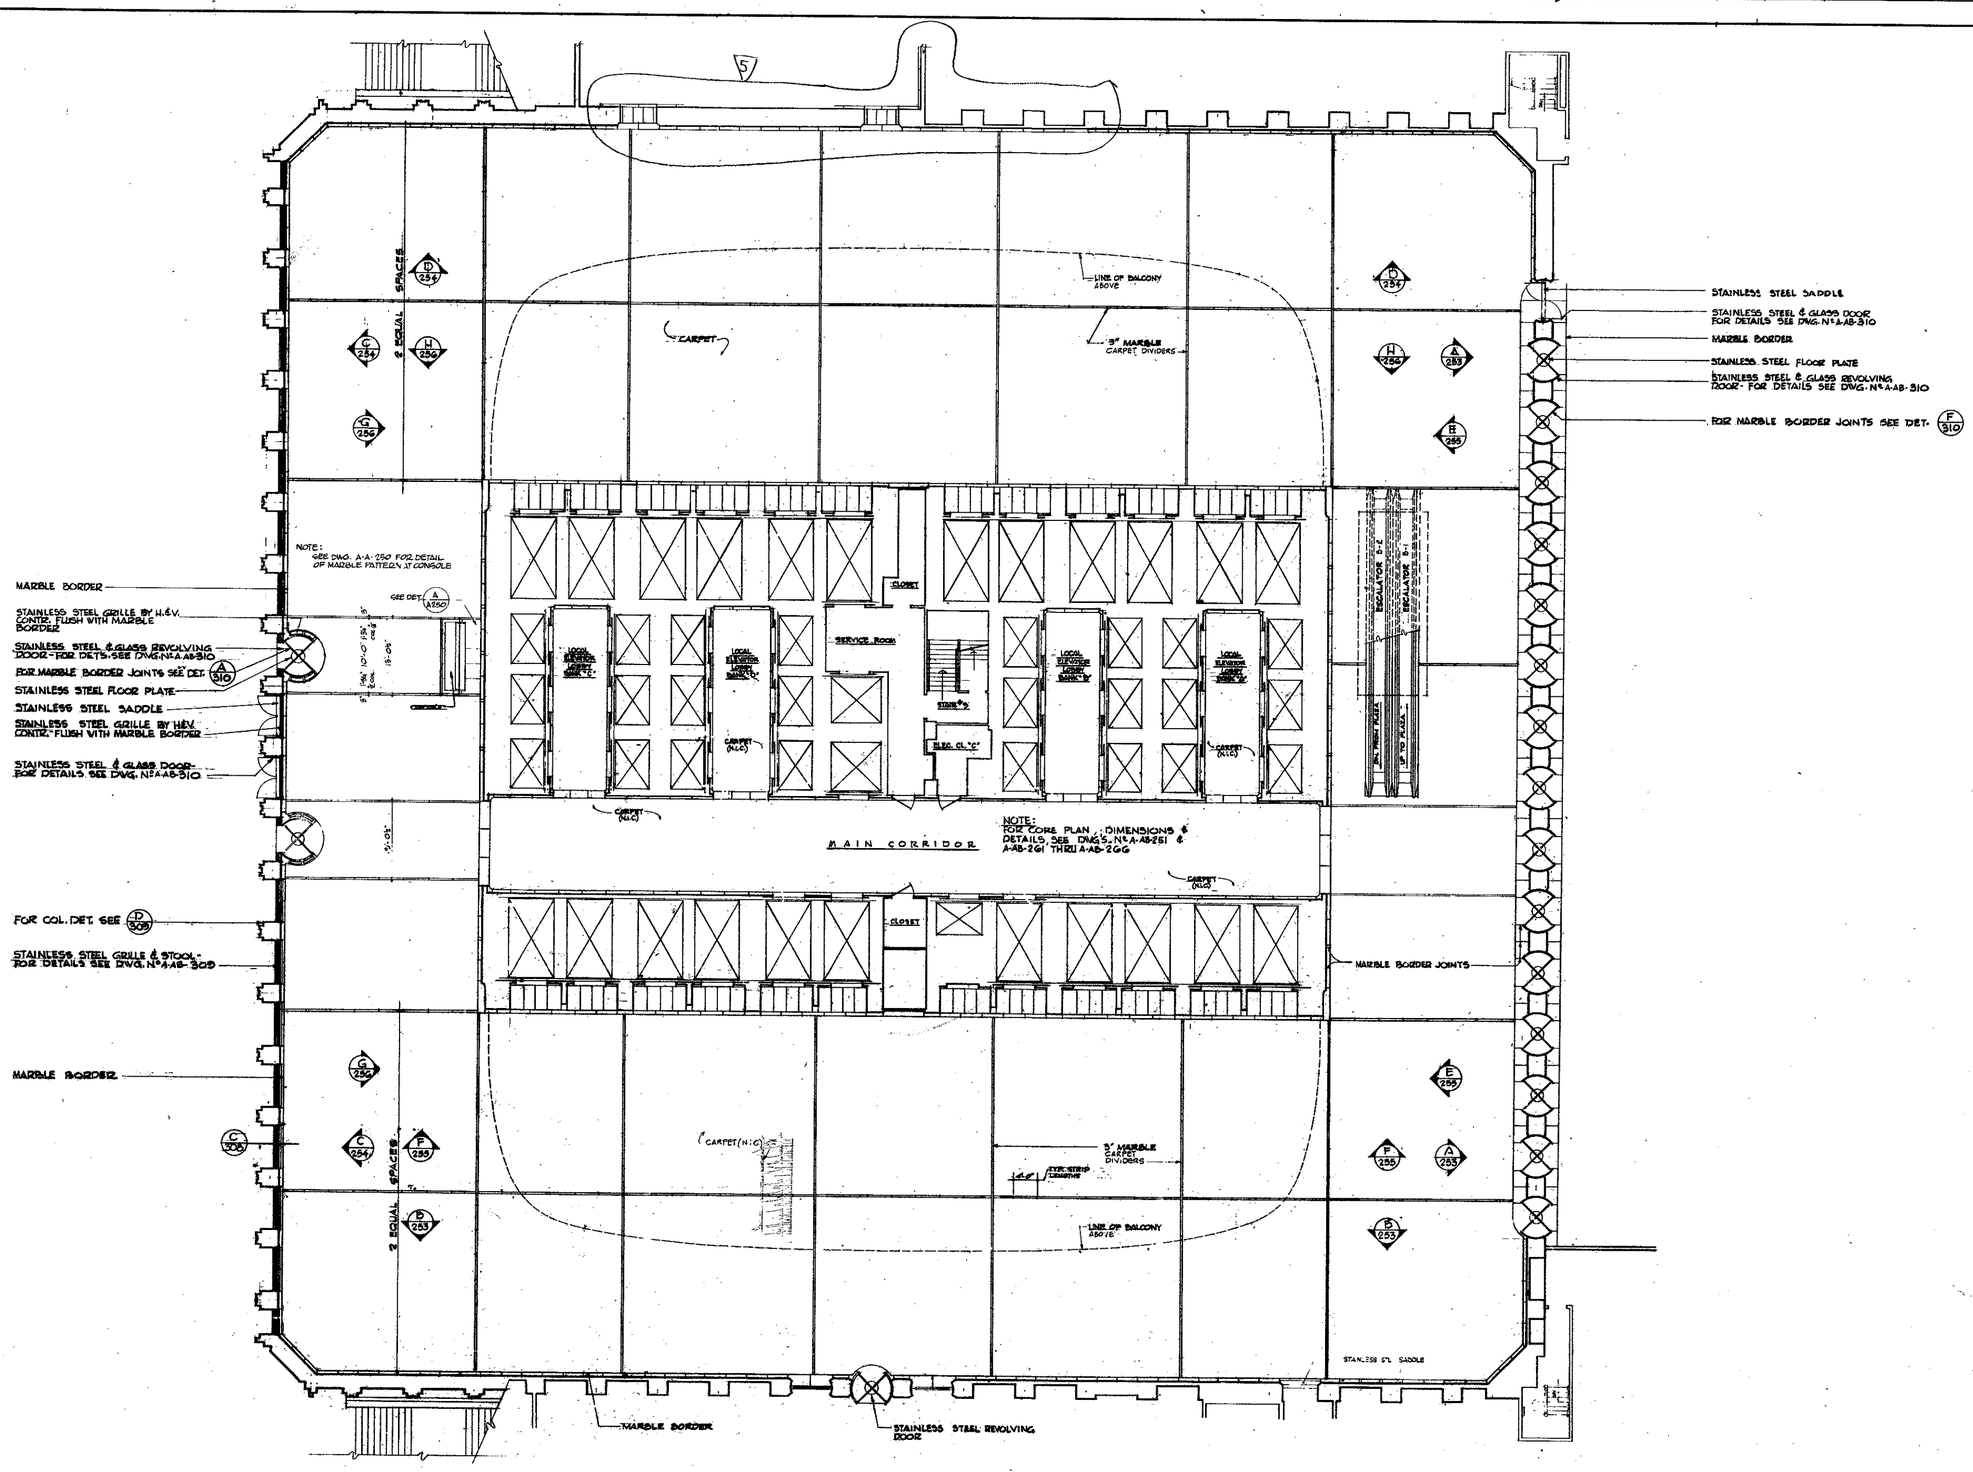



BULLETINS NOT DATED ARE IN PROCESS OF COMPLETION

| NO. | DATE | BUL. NO. | BY |
|---|---|---|---|
| 1 | 1-25-72 | B-150 | A.K. |
| 2 | 11-6-70 | B-90 | R.M. |
| 3 | 5-16-30 | A-47 | Q.A. |
| 4 | 5-23-69 | A-25 | P.L. |
| 5 | 6-25-68 | B-6 | H.J. |

REVISIONS

APPROVED
CHIEF PLANNING DIVISION
DATE

REGISTERED ARCHITECT

THE WORLD TRADE CENTER
THE PORT OF NEW YORK AUTHORITY

MINORU YAMASAKI & ASSOCIATES
MINORU YAMASAKI, ARCHITECT

EMERY ROTH & SONS
RICHARD ROTH, ARCHITECT

WORTHINGTON, SKILLING, HELLE & JACKSON
STRUCTURAL ENGINEERS

JAROS, BAUM & BOLLES
MECHANICAL ENGINEERS

JOSEPH R. LORING & ASSOCIATES
ELECTRICAL ENGINEERS

THE PORT OF NEW YORK AUTHORITY
PAVING, UTILITIES, FOUNDATIONS

TITLE: MAIN LOBBY EL. 310'-0" CONCOURSE FLOOR PLAN

| | | | |
|---|---|---|---|
| DRAWN | A.D. | CHECKED | |
| SCALE | 1/8" = 1'-0" | DATE | 7-31-67 |
| PROJECT NUMBER | | SHEET | OF |
| DRAWING NUMBER | A · B · 250 | | |

File in AAB Series