

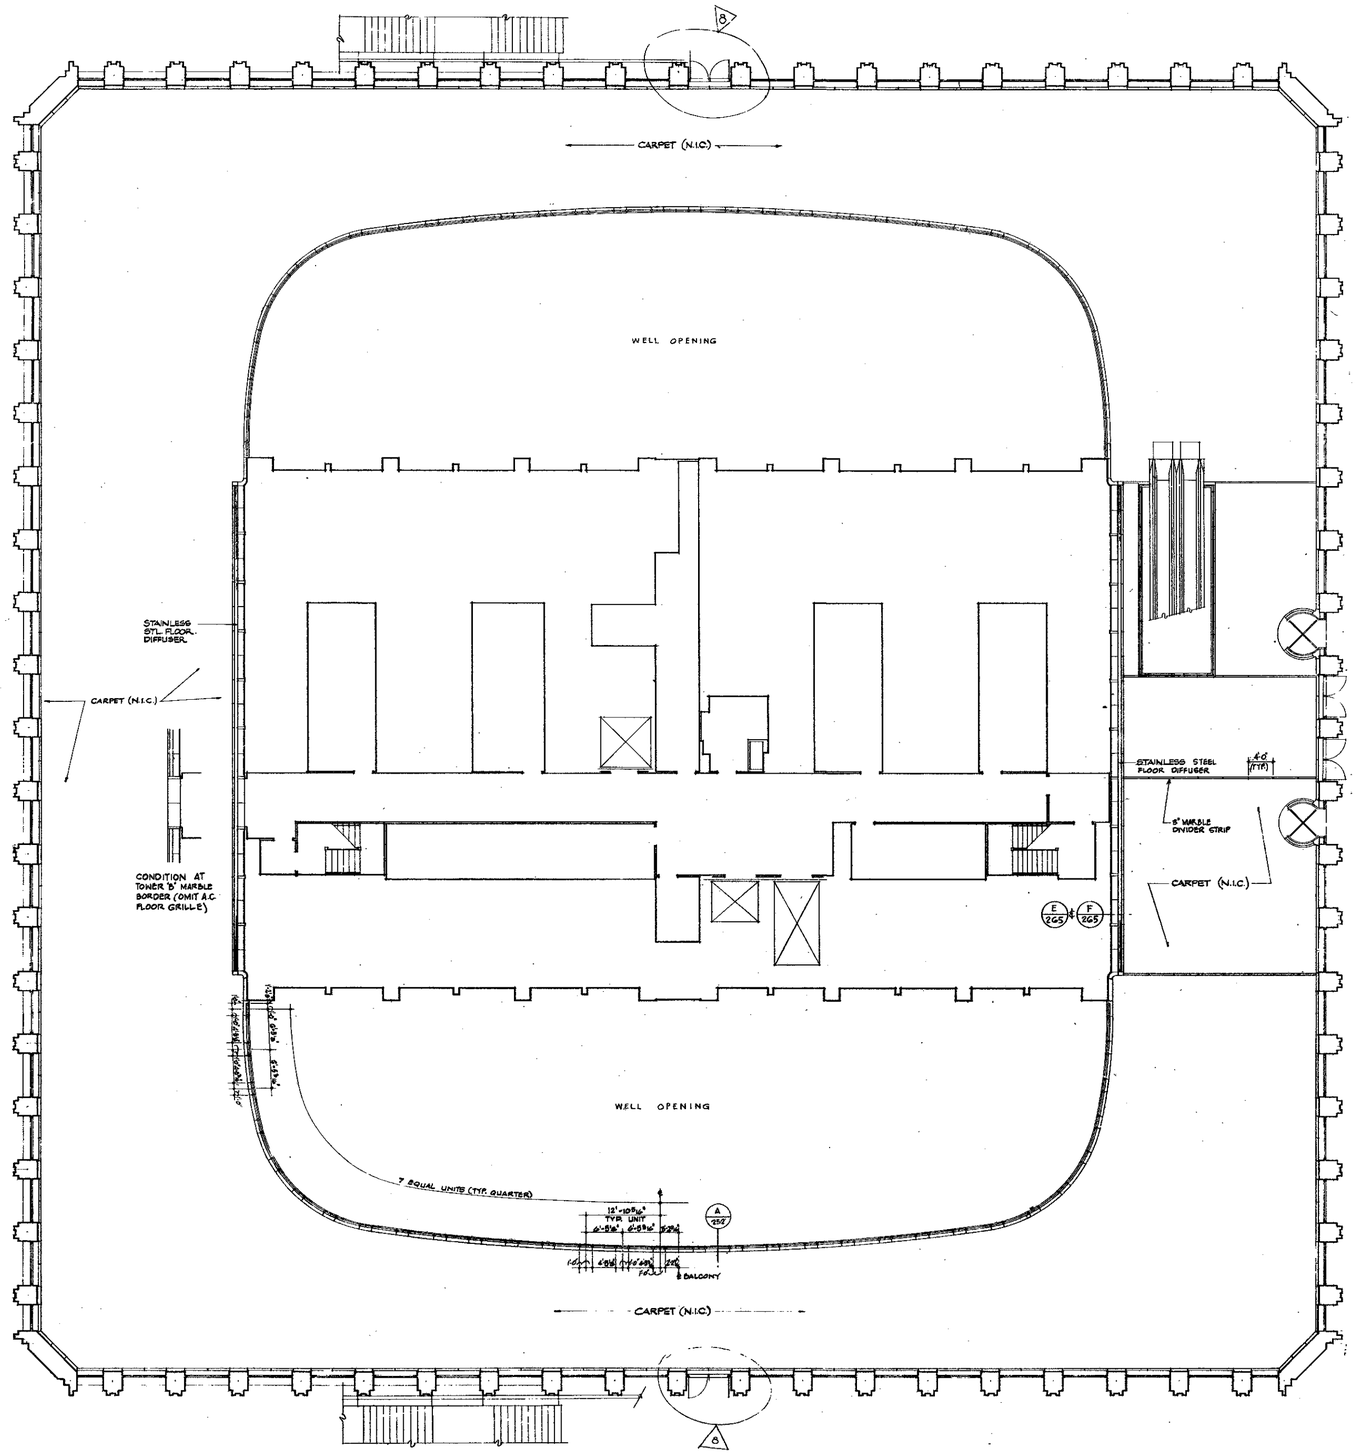


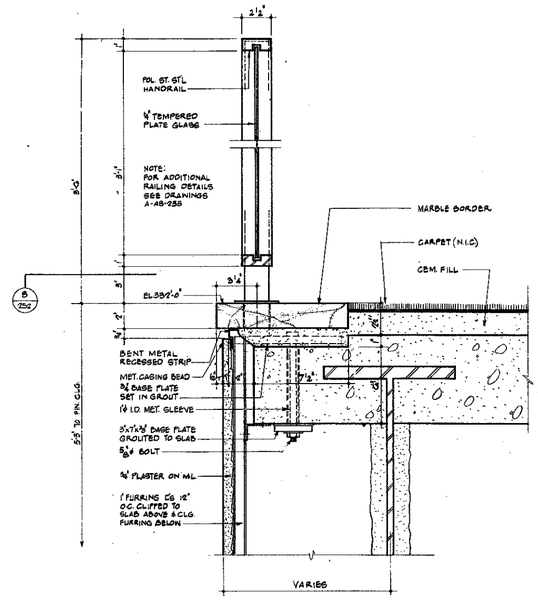

A/252 SECTION THRU BALCONY RAILING
SCALE: 3"=1'-0"

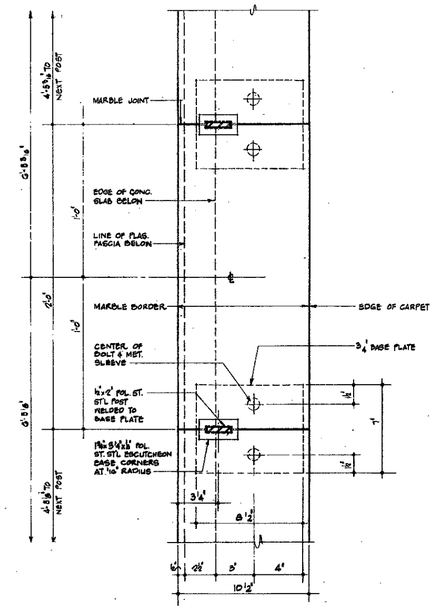

B/252 PLAN THRU BALCONY RAILING
SCALE: 3"=1'-0"

NO.	DATE	REVISION NO.	BY
6		4-27-70 #300	MM
5	11-6-70	4-27-70 #300	R.H.
4	3-16-70	A-47	R.H.
3	9-29-69	A-40	R.H.
2	5-23-69	A-26	D.L.
1	6-20-68	A-8	H.J.
0	4-22-68	A-5	I.C.
Δ	3-21-68		M.M.

CONTRACT NO. DRAWING date 2-1-68 Tower 'A' 3-1-68 Tower 'B'

REVISIONS

APPROVED

CHIEF, PLAN ING DIVISION

DATE

THE WORLD TRADE CENTER

THE PORT OF NEW YORK AUTHORITY

MINORU YAMASAKI & ASSOCIATES
MINORU YAMASAKI, ARCHITECT

EMERY ROTH & SONS
RICHARD ROTH, ARCHITECT

WORTHINGTON, SKILLING, HELLE & JACKSON
STRUCTURAL ENGINEERS

JAROS, BAUM & BOLLES
MECHANICAL ENGINEERS

JOSEPH R. LORING & ASSOCIATES
ELECTRICAL ENGINEERS

THE PORT OF NEW YORK AUTHORITY
PAVING, UTILITIES, FOUNDATIONS

TITLE: MAIN LOBBY
PLAZA FLOOR PLAN & BALCONY RAILING DETAILS

DRAWN | CHECKED
SCALE: 1/8"=1'-0" & AS NOTED
DATE: 7-31-67
PROJECT NUMBER
CONTRACT NUMBER: A-AB 252