
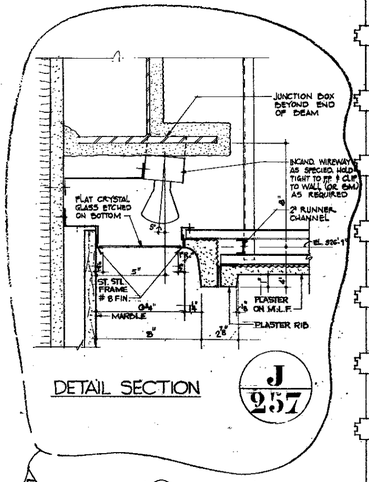



DETAIL SECTION


J 257

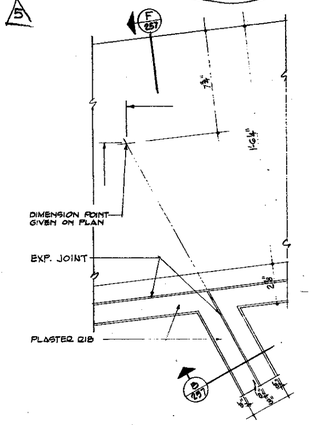

DETAIL SECTION
SCALE: 3" = 1'-0"


H 257

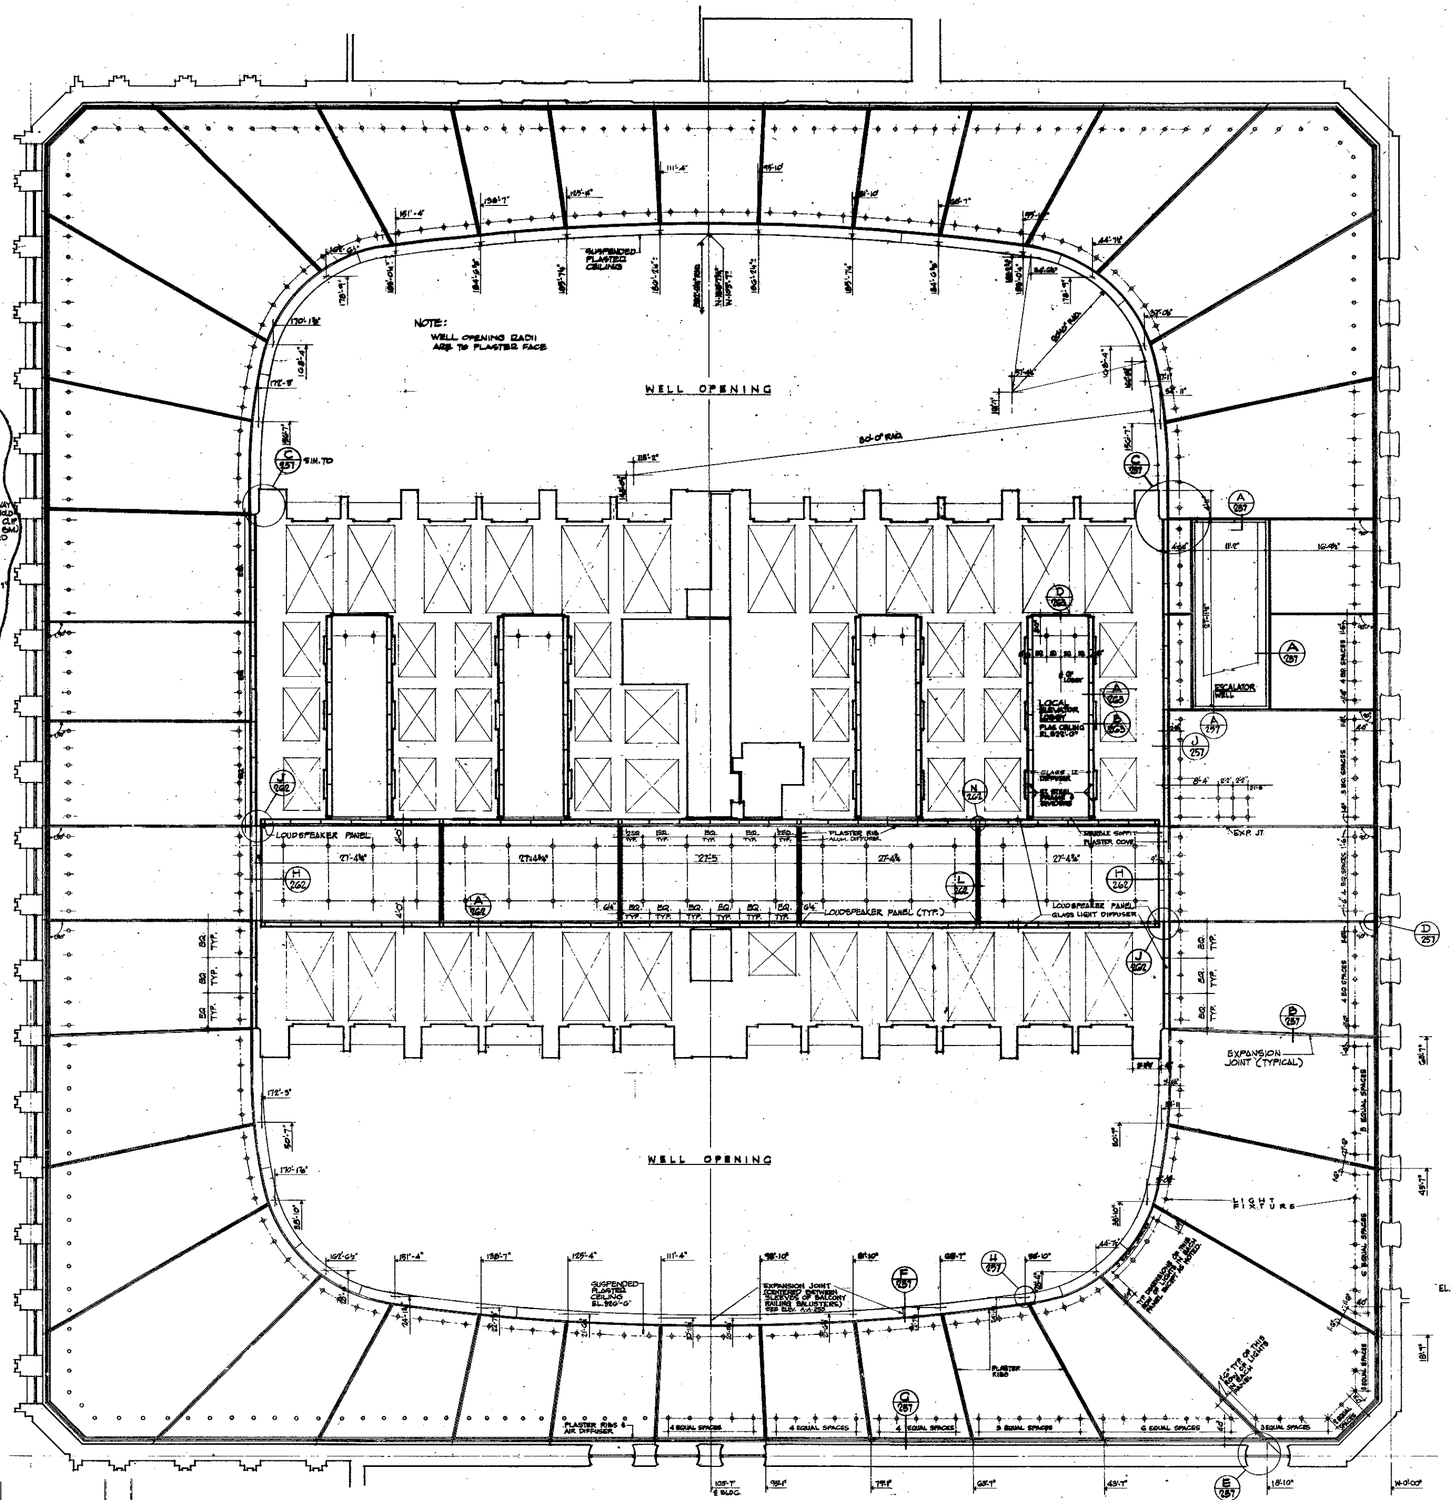

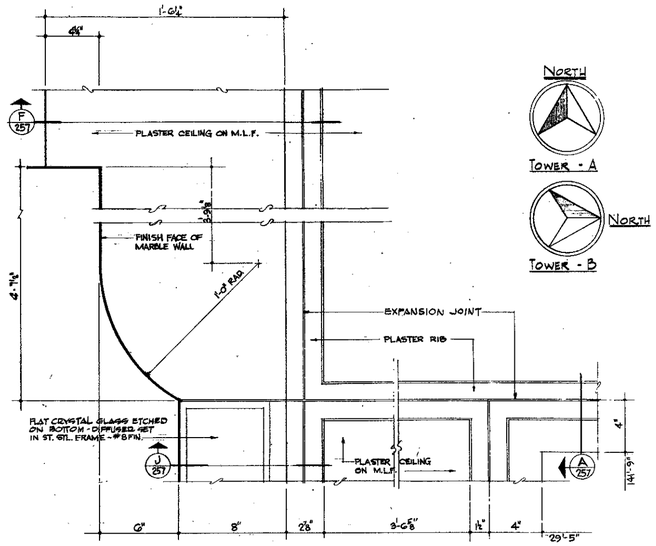

REFLECTED PLAN DETAIL SCALE: 3" = 1'-0"


C 257

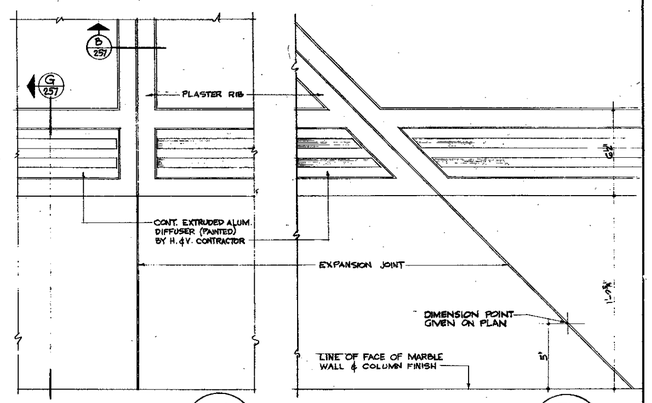

REFLECTED PLAN DETAIL SCALE: 3" = 1'-0"

D 257


E 257

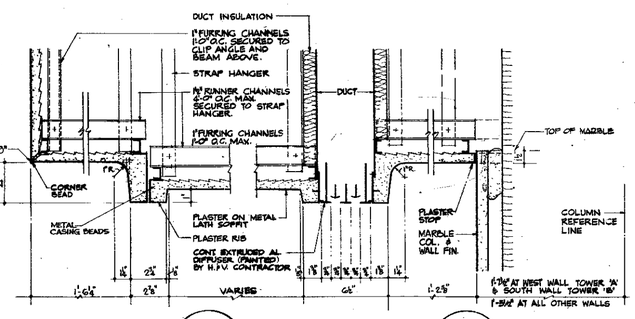

DETAIL SECTION
SCALE: 3" = 1'-0"


F 257

G 257

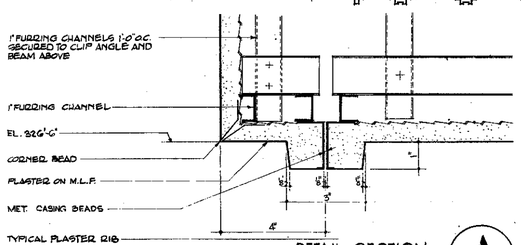

DETAIL SECTION
SCALE HALF SIZE

A 257

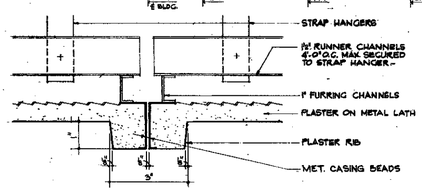

DETAIL SECTION
SCALE HALF SIZE

B 257

NOTE: WALL OPENINGS SHOWN ARE FOR TOWER 'A' SEE DRAWING A-B-250 FOR WALL OPENINGS IN TOWER 'B'.

CONTRACT BID DRAWING date 6-7-71 Tower 'A' 8-1-68 Tower 'B'

NO.	DATE	BUL. NO.	BY
12	12-27-71	A-204	A.K.
11	4-14-71	A-195	B.M.
10	2-3-71	A-181	S.D.
9	11-10-70	A-169	D.A.
8	12.12.69	A-125	H.B.

REVISIONS

APPROVED

CHIEF, PLANNING DIVISION.

DATE

THE WORLD TRADE CENTER

THE PORT OF NEW YORK AUTHORITY

MINORU YAMASAKI & ASSOCIATES
MINORU YAMASAKI, ARCHITECT

EMERY ROTH & SONS
RICHARD ROTH, ARCHITECT

WORTHINGTON, SKILLING, HELLE & JACKSON
STRUCTURAL ENGINEERS

JAROS, BAUM & BOLLES
MECHANICAL ENGINEERS

JOSEPH R. LORING & ASSOCIATES
ELECTRICAL ENGINEERS

THE PORT OF NEW YORK AUTHORITY
PAVING, UTILITIES, FOUNDATIONS

3/16"=1'-0" 0 4' 8' 16' 24'

TITLE: MAIN LOBBY-CONCOURSE REFLECTED CEILING PLAN AND DETAILS

DRAWN	H.B.	CHECKED	
SCALE	1/8"=1'-0"	DATE	
PROJECT NUMBER		SHEET	OF
DRAWING NUMBER	A-AB-257		