
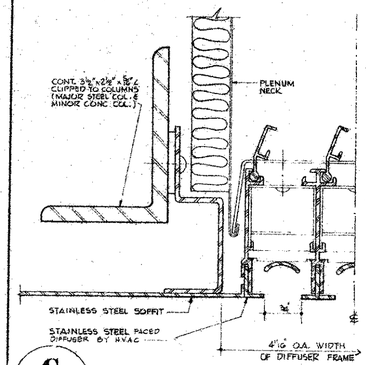



G / 265 DIFFUSER DETAIL
SCALE: F.S.

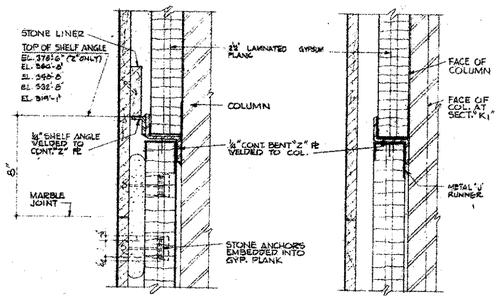

STONE & PLANK ANCHORAGE DETAILS


H / 265 SCALE: 3"=1'-0"

K / 265 **K1 / 265** SCALE: 3"=1'-0"

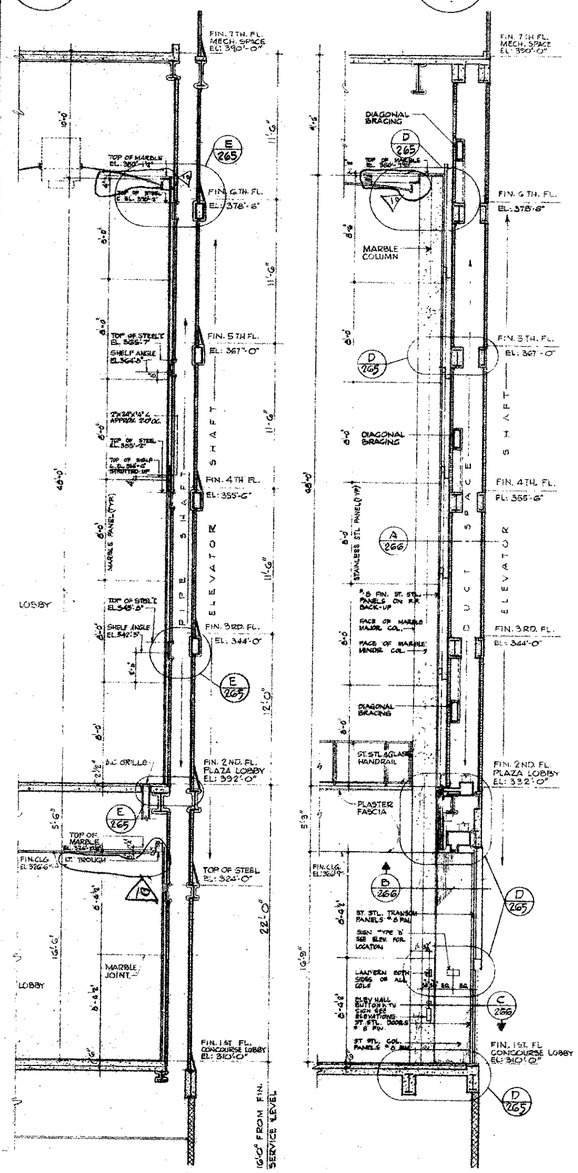


A / 265 CORE WALL SECTION
(EAST & WEST WALL - TOWER 'A', NORTH & SOUTH WALL - TOWER 'B')
SCALE: ¼"=1'-0"


B / 265 CORE WALL SECTION AT SHUTTLE ELEV. DOORS
(NORTH & SOUTH WALLS TOWER 'A', EAST & WEST WALLS TOWER 'B')
SCALE: ¼"=1'-0"

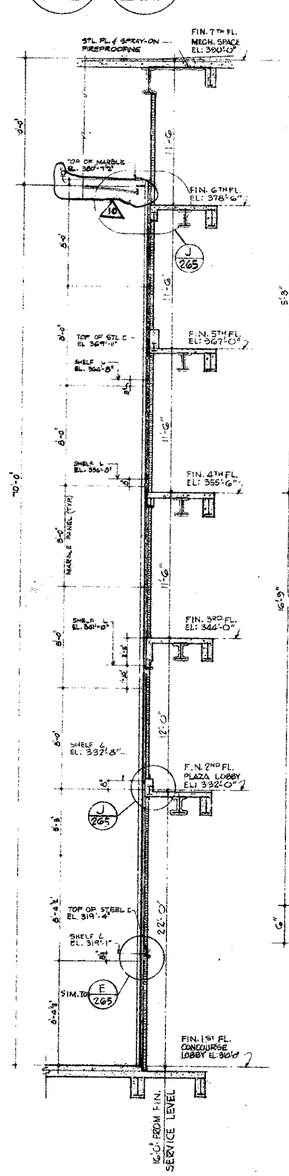



C / 265 CORE WALL SECTION AT MIDPOINT
(NORTH & SOUTH WALLS TOWER 'A', EAST & WEST WALLS TOWER 'B')
SCALE: ¼"=1'-0"

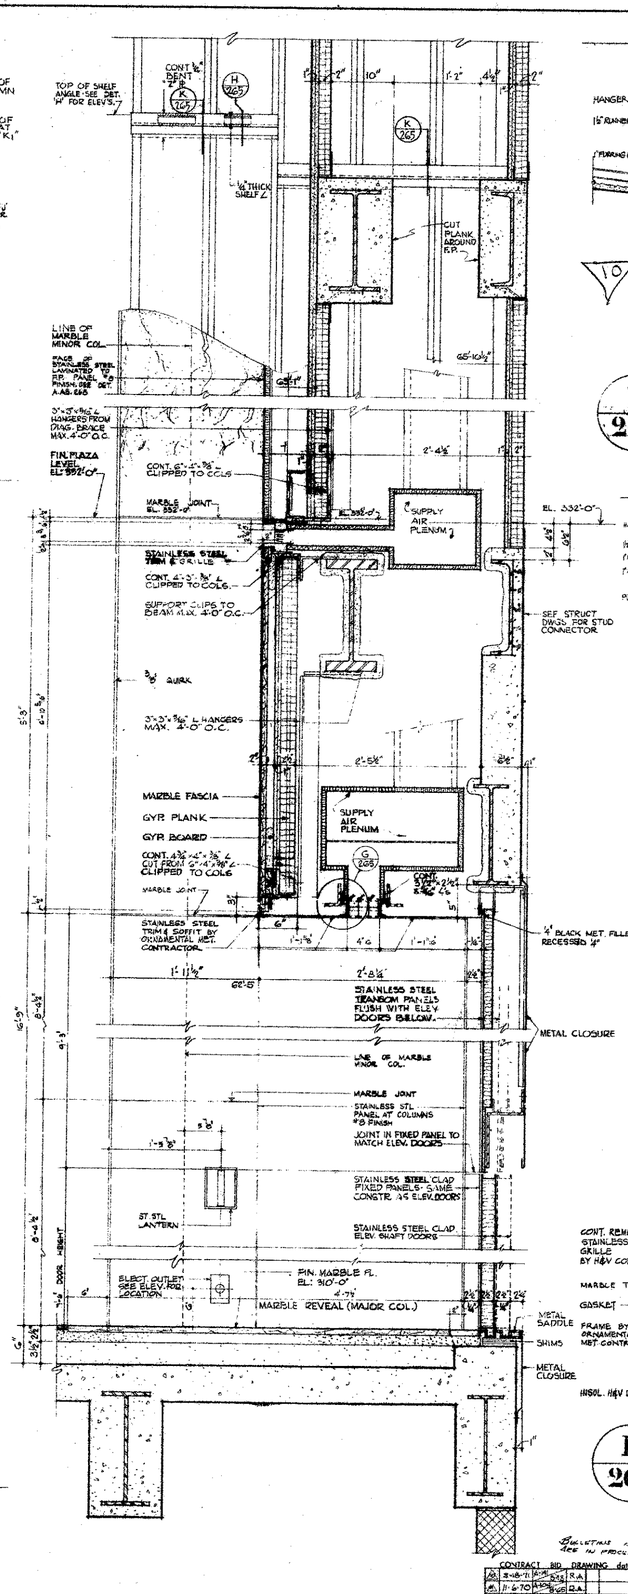


D / 265 CONTINUATION - DETAIL SECTION AT CEILING
(NORTH & SOUTH WALL - TOWER 'A', EAST & WALL - TOWER 'B')
SCALE: 1½"=1'-0"

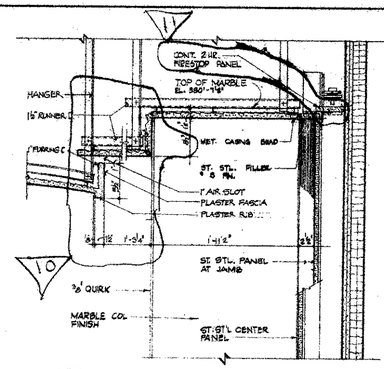

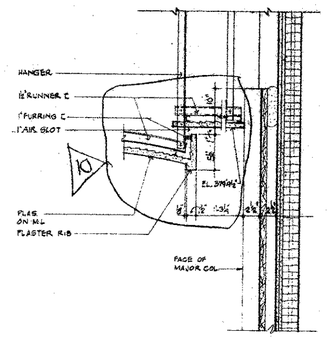

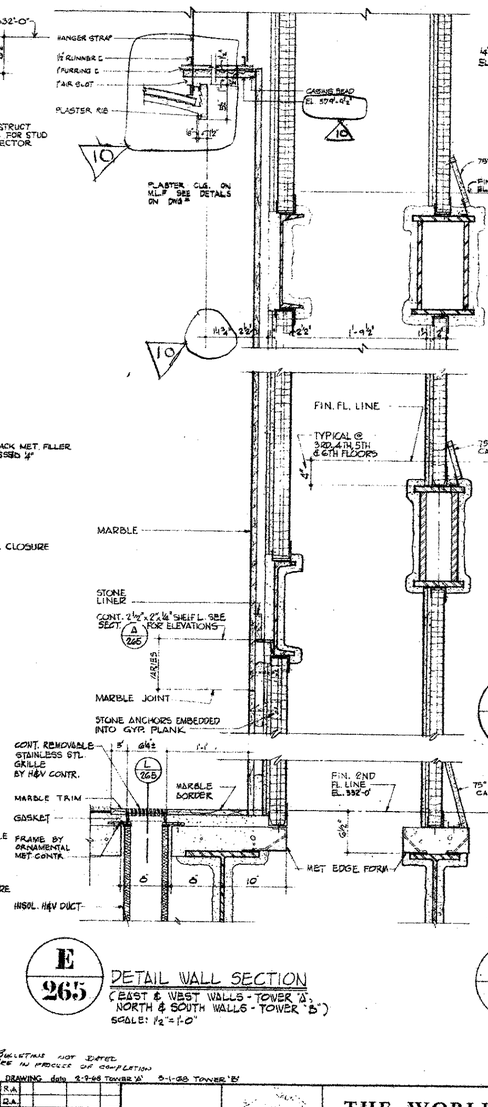

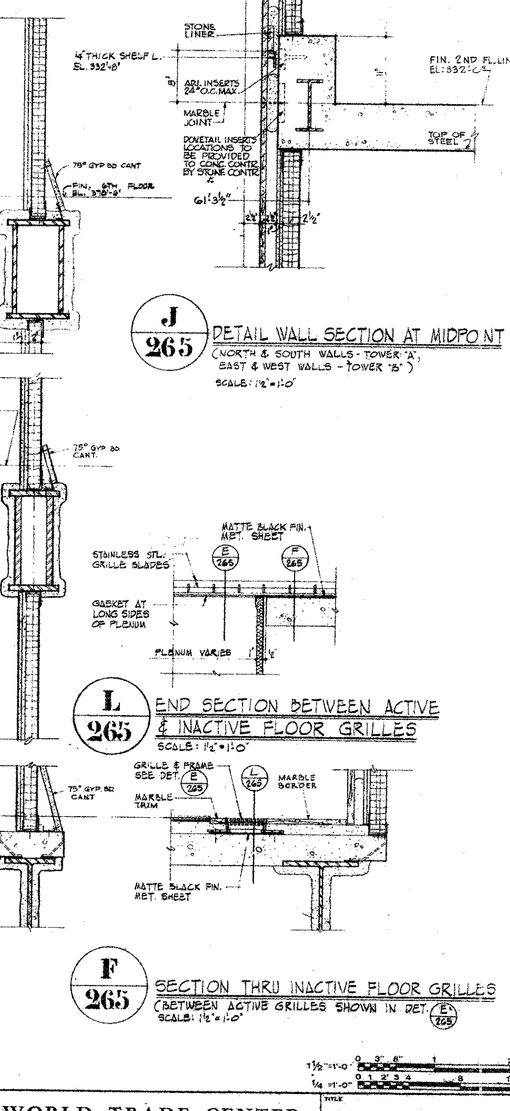

J / 265 DETAIL WALL SECTION AT MIDPOINT
(NORTH & SOUTH WALLS - TOWER 'A', EAST & WEST WALLS - TOWER 'B')
SCALE: 1½"=1'-0"

L / 265 END SECTION BETWEEN ACTIVE & INACTIVE FLOOR GRILLES
SCALE: 1½"=1'-0"

E / 265 DETAIL WALL SECTION
(EAST & WEST WALLS - TOWER 'A', NORTH & SOUTH WALLS - TOWER 'B')
SCALE: ½"=1'-0"

F / 265 SECTION THRU INACTIVE FLOOR GRILLES
(BETWEEN ACTIVE GRILLES SHOWN IN DET. E/265)
SCALE: 1½"=1'-0"

D / 265 DETAIL SECTION THRU SHUTTLE ELEV. DOORS
(NORTH & SOUTH WALLS TOWER 'A', EAST & WEST WALLS TOWER 'B')
SCALE: 1½"=1'-0"

Bulletins not dated are in process of completion

CONTRACT BID DRAWING date 2-9-66 Tower 'A' 5-1-66 Tower 'B'

NO.	DATE	BUL. NO.	BY
8	2-18-71	A-248	R.A.
7	11-6-70	A-205	R.A.
6	9-16-70	A-189	R.H.
5	5-6-70	A-69	H.B.
4	9-29-69	A-160	R.H.
3	9-23-69	A-136	R.H.
2	9-29-69	A-117	R.H.
1	6-25-69	A-86	N.S.
0	6-25-69	A-17	N.S.
Δ	9-21-68		

REVISIONS

NO.	DATE	BUL. NO.	BY
5	2-22-71	A-248	R.A.

REVISIONS

APPROVED

CHIEF, PLANNING DIVISION

DATE

1½"=1'-0" 0 3" 6" 1'
¼"=1'-0" 0 2 4 8 12'

THE WORLD TRADE CENTER
THE PORT OF NEW YORK AUTHORITY

MINORU YAMASAKI & ASSOCIATES
MINORU YAMASAKI ARCHITECT

WORTHINGTON SKILLING, HELLE & JACKSON
STRUCTURAL ENGINEERS

JOSEPH R. LORING & ASSOCIATES
ELECTRICAL ENGINEERS

EMERY ROTH & SONS
RICHARD ROTH, ARCHITECT

JAROS, BAUM & BOLLES
MECHANICAL ENGINEERS

THE PORT OF NEW YORK AUTHORITY
PAVING, UTILITIES, FOUNDATIONS

TITLE: MAIN LOBBY CORE WALLS SECTIONS & DETAILS

DRAWN	H. F.	CHECKED	
SCALE	AS NOTED	DATE	7-11-67
PROJECT NUMBER		SHEET	0

DRAWING NUMBER: A-AB-265