
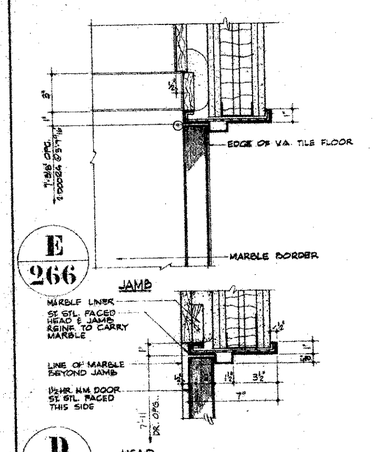


E 266

D 266


DETAILS OF DOOR AT END OF CORE EL. 33'-0"

SCALE 3"=1'-0"

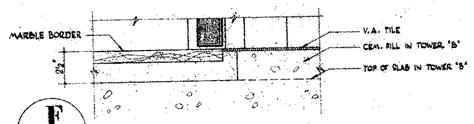

F 266

SADDLE

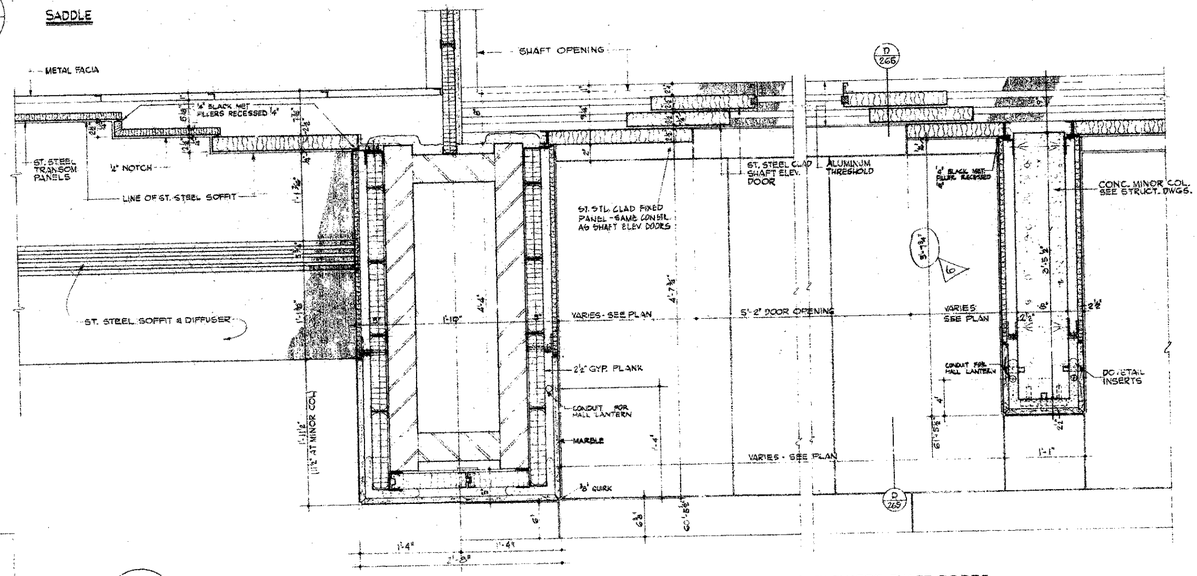


B 266

REFLECTED CEILING PLAN AT SHUTTLE ELEVATOR TRANSOM PANELS

C 266

PLAN DETAILS OF SHUTTLE ELEVATOR SHAFT DOORS AT CORE WALLS OF CONCOURSE

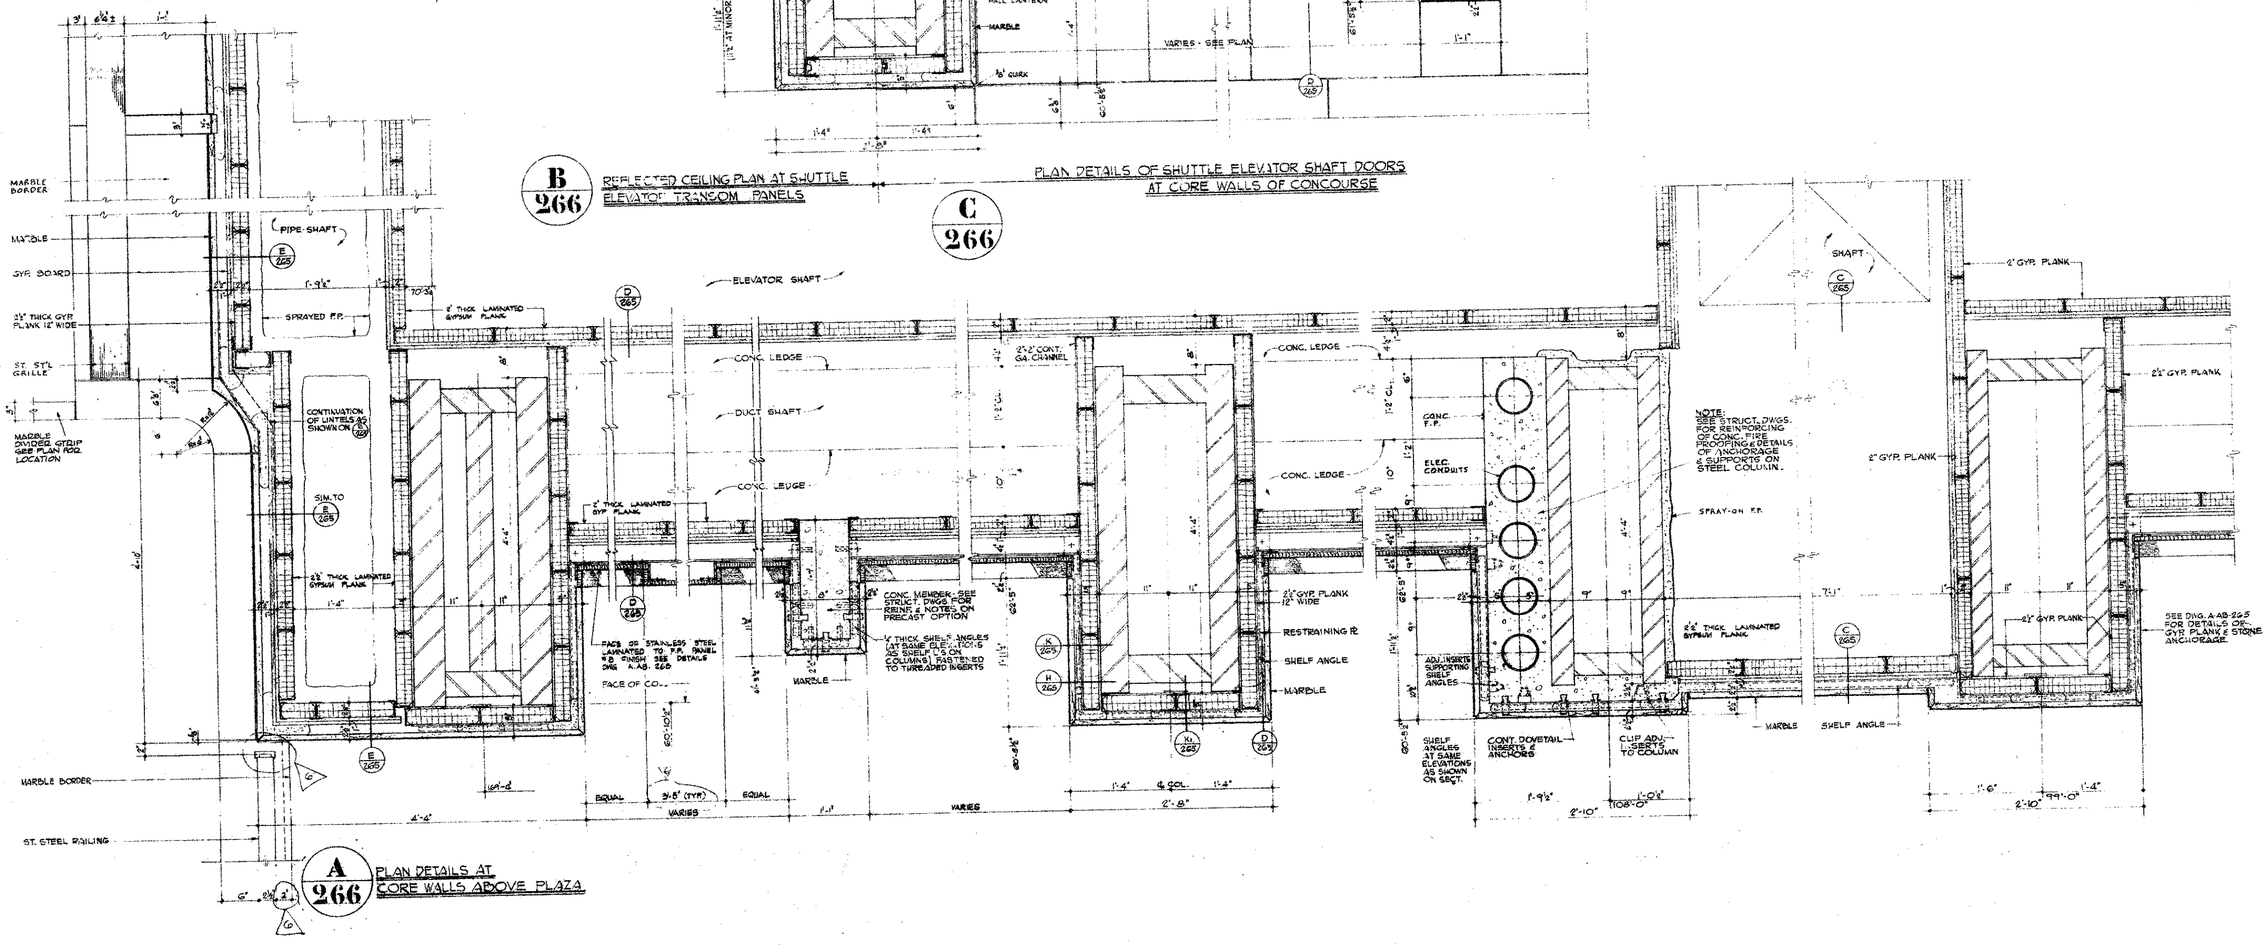

A 266

PLAN DETAILS AT CORE WALLS ABOVE PLAZA

1½"=1'-0" 0 8" 1' 2'

NO.	DATE	BUL. NO.	BY
1	4-6-70	A-60	R.A.
2	3-16-70	A-47	H.B.
3	9-24-69	A-25	N.B.
4	8-28-69	A-17	D.L.
5	6-20-68	A-5	R.
6	3-21-68	A-1	M.N.

CONTRACT BID DRAWING date 3-9-68 Tower 'A' 3-1-68 Tower 'B'

REVISIONS

APPROVED

CHIEF, PLANNING DIVISION

DATE

THE WORLD TRADE CENTER

THE PORT OF NEW YORK AUTHORITY

MINORU YAMASAKI & ASSOCIATES
MINORU YAMASAKI, ARCHITECT

WORTHINGTON, SKILLING, HELLE & JACKSON
STRUCTURAL ENGINEERS

JOSEPH R. LORING & ASSOCIATES
ELECTRICAL ENGINEERS

EMERY ROTH & SONS
RICHARD ROTH, ARCHITECT

JAROS, BAUM & BOLLES
MECHANICAL ENGINEERS

THE PORT OF NEW YORK AUTHORITY
PAVING, UTILITIES, FOUNDATIONS

TITLE: MAIN LOBBY CORE WALL PLAN DETAILS

DRAWN	A.B.	CHECKED	
SCALE	1½"=1'-0"	DATE	7-31-67
PROJECT NUMBER		SHEET	67
DRAWING NUMBER	A-AB-266		