




ELEVATION **A** 269

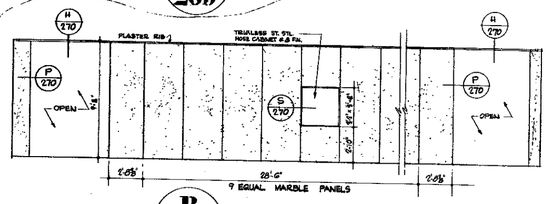

ELEVATION **B** 269

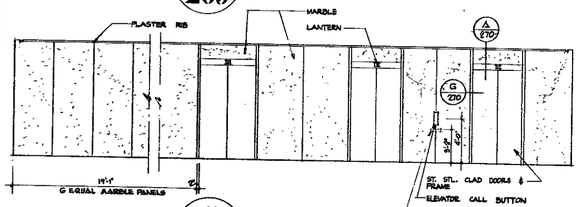


ELEVATION **C** 269

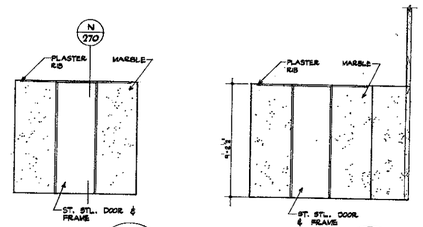


ELEVATION **E** 269


ELEVATION **F** 269

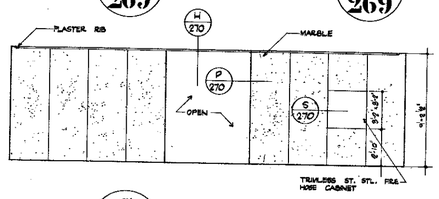


ELEVATION **G** 269

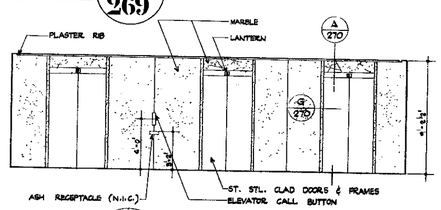


ELEVATION **H** 269

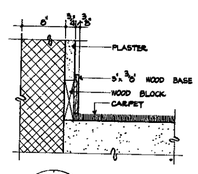


Q 269 WOOD BASE DETAIL

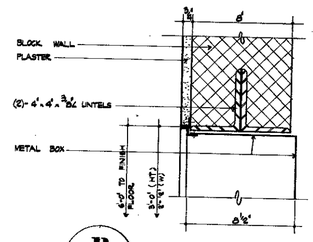


R 269 SECTION THROUGH HEAD OF FIRE HOSE CABINET (JAMB & SILL SIMILAR)

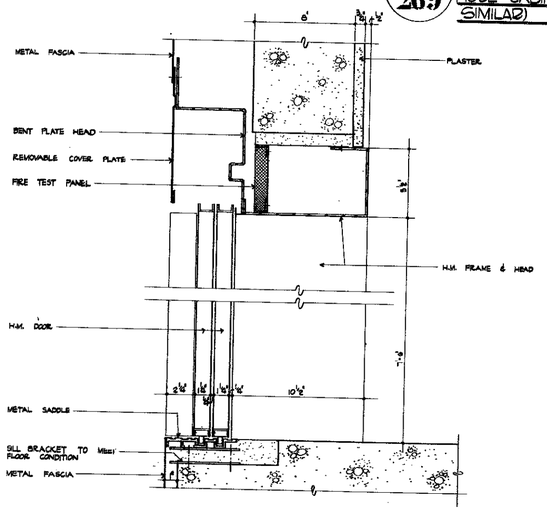


N 269 ELEVATOR DOOR HEAD AND SILL DETAIL

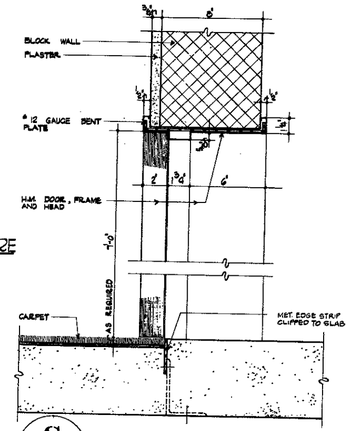


S 269 DOOR HEAD & SILL SECTION

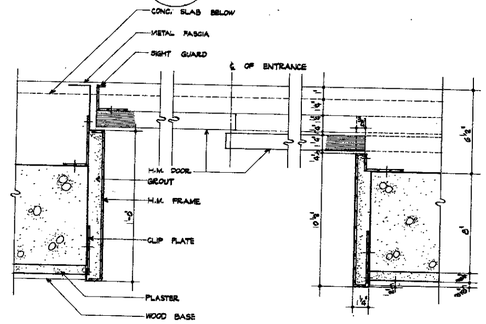


P 269 ELEVATOR DOOR JAMB DETAIL

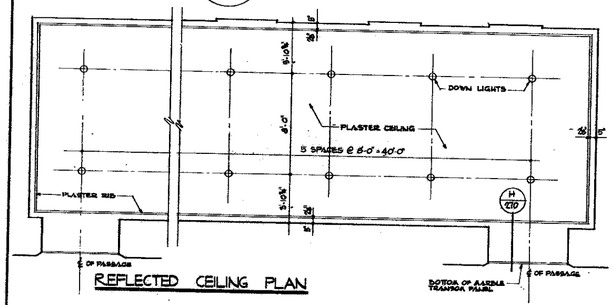


REFLECTED CEILING PLAN

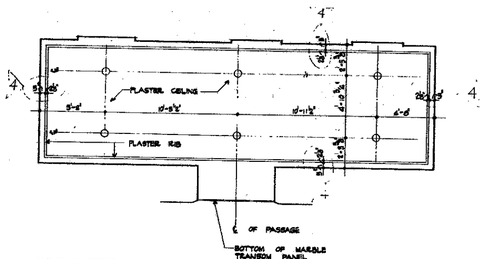


REFLECTED CEILING PLAN

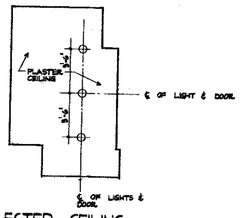


REFLECTED CEILING PLAN

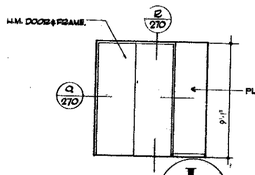


ELEVATION **L** 269

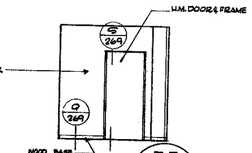


ELEVATION **M** 269

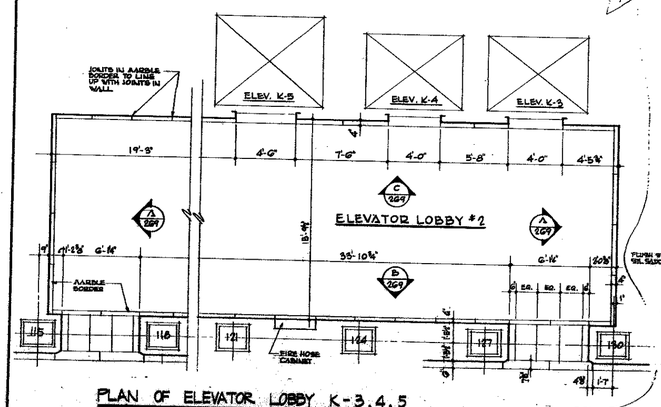


PLAN OF ELEVATOR LOBBY K-3,4,5

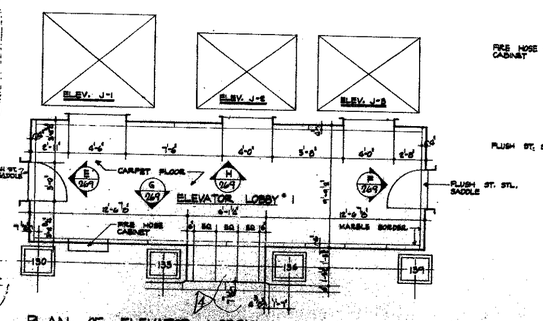


PLAN OF ELEVATOR LOBBY J-1,2,3

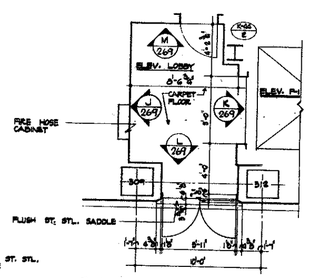

PLAN OF ELEVATOR LOBBY P-1

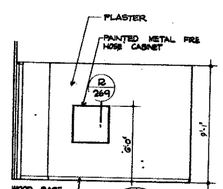

ELEVATION **J** 269

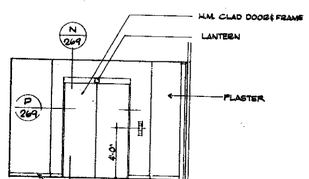

ELEVATION **K** 269

NO.	DATE	SUB. NO.	BY
3	5-10-70	SS-505	C.G.
2	11-6-70	P-35	R.T.A.
1	5-6-70	A-47	E.C.
	5-6-70	A-48	H.B.

REVISIONS

APPROVED

CHIEF, PLANNING DIVISION

DATE

THE WORLD TRADE CENTER
THE PORT OF NEW YORK AUTHORITY

MINORU YAMASAKI & ASSOCIATES
MINORU YAMASAKI, ARCHITECT

EMERY ROTH & SONS
RICHARD ROTH, ARCHITECT

WORTHINGTON, SKILLING, HELLE & JACKSON
STRUCTURAL ENGINEERS

JAROS, BAUM & BOLLES
MECHANICAL ENGINEERS

JOSEPH R. LORING & ASSOCIATES
ELECTRICAL ENGINEERS

THE PORT OF NEW YORK AUTHORITY
PAVING, UTILITIES, FOUNDATIONS

TITLE: ELEVATOR LOBBIES K-3,4,5 J-1,2,3 & P-1

DRAWN	M.B.	CHECKED	
SCALE	1/2" = 1'-0"	DATE	4-29-69
PROJECT NUMBER		SHEET	OF
DRAWING NUMBER	A-AB-269		