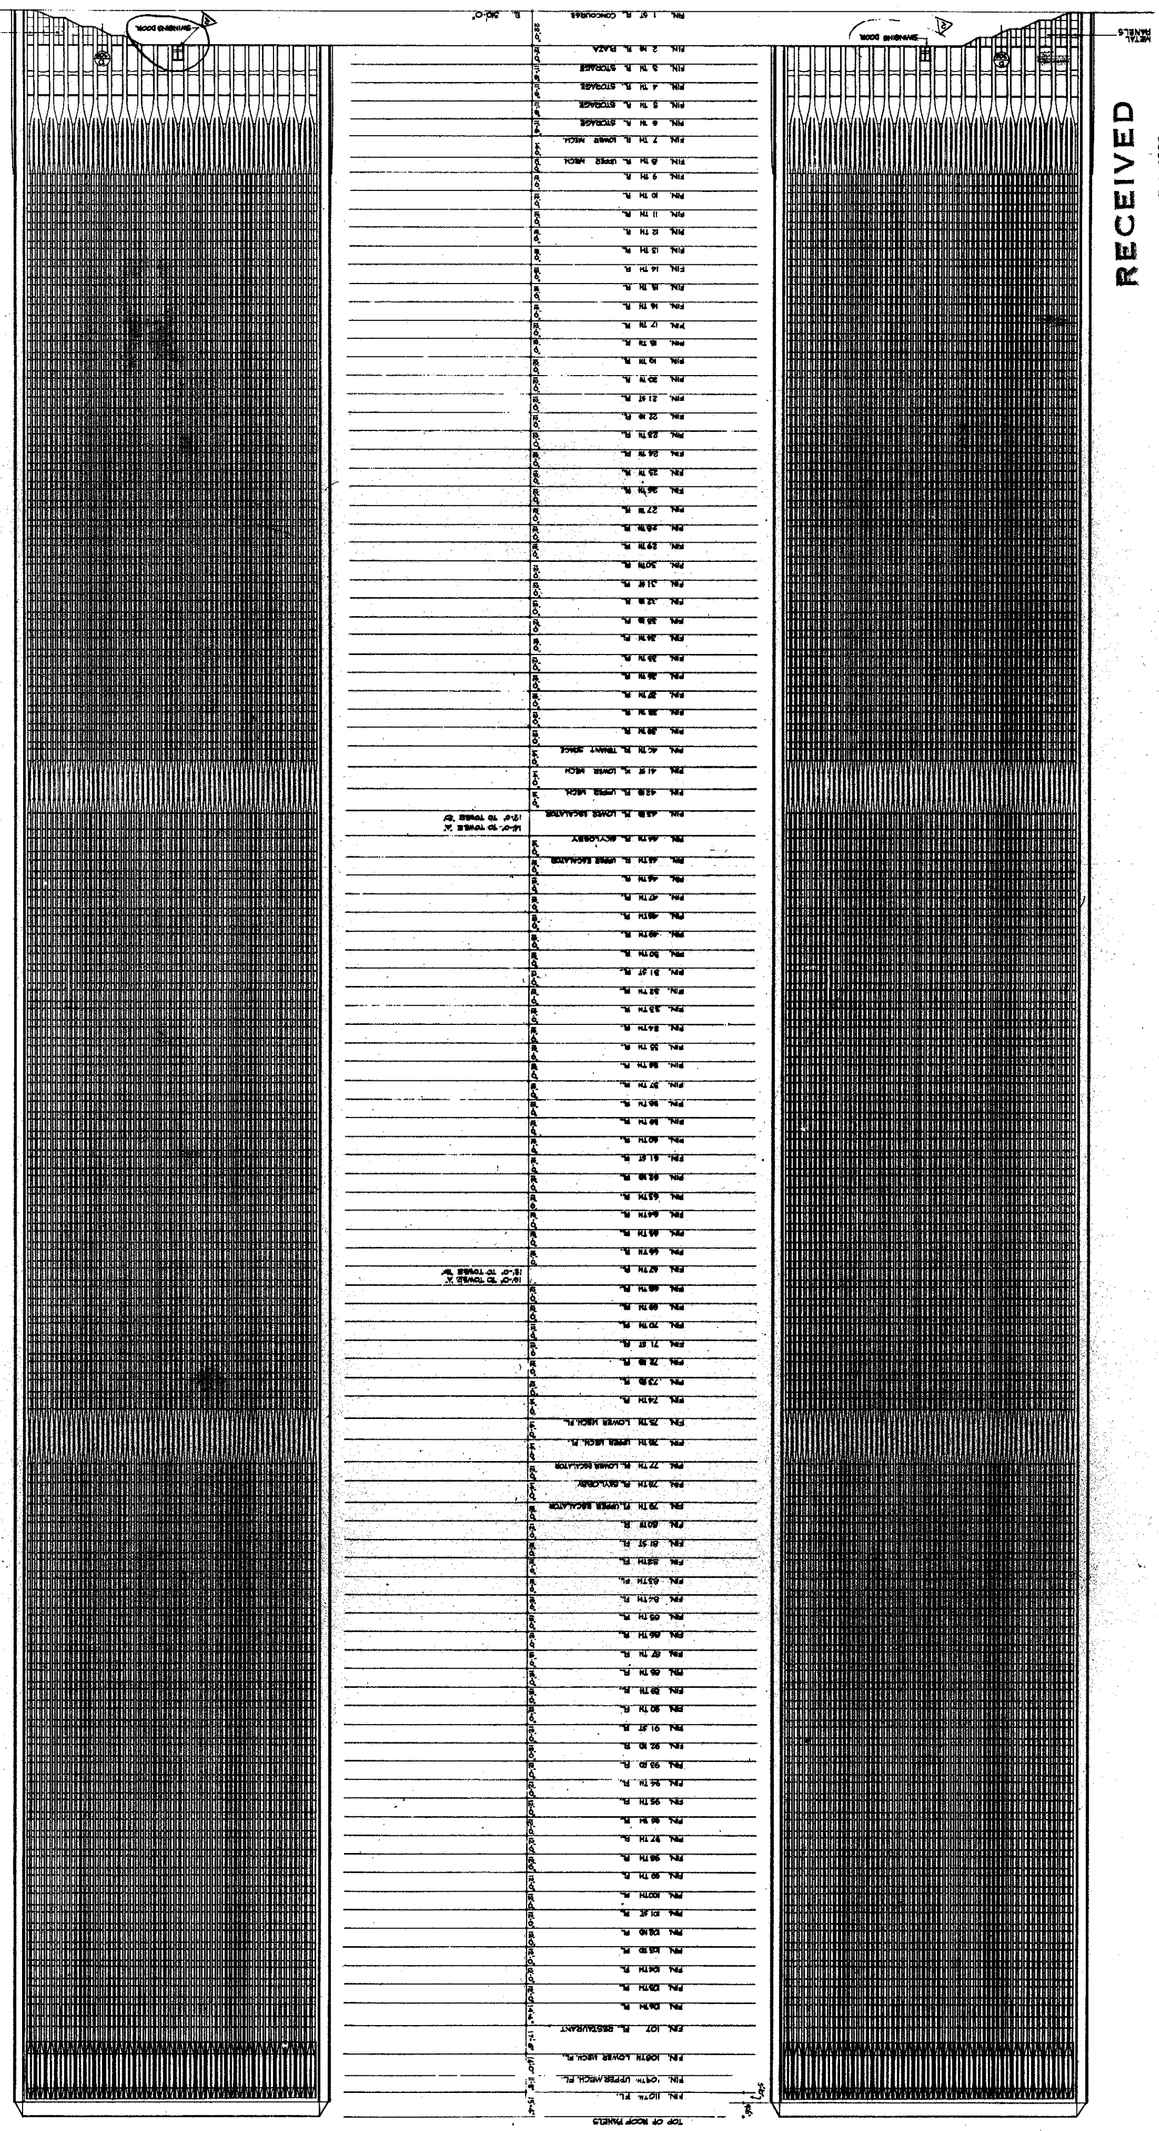


RECEIVED
JUL 31 1990

LESLIE E. ROBERTSON ASSOCIATES
211 EAST 46TH ST., N.Y.C. 10017

THE WORLD TRADE CENTER
THE PORT OF NEW YORK AUTHORITY

MINORU YAMASAKI & ASSOCIATES — MINORU YAMASAKI, ARCHITECT
EMERY ROTH & SONS — RICHARD ROTH, ARCHITECT
WORTHINGTON, SKILLING, HELLE & JACKSON — STRUCTURAL ENGINEERS
JAROS, BAUM & BOLLES — MECHANICAL ELECTRICAL ENGINEERS
JOSEPH R. LORING & ASSOCIATES — ELECTRICAL ENGINEERS
THE PORT OF NEW YORK AUTHORITY — PAVING, UTILITIES, FOUNDATIONS

TITLE: NORTH & SOUTH ELEVATIONS

DRAWN: M.A. CHECKED: — DATE: 7-24-67
SCALE: 1/16" = 1'-0" — JOB NO. —

DRAWING NO. A-AB-701

CONTRACT NO. — DRAWING Arch. 1/16" Towers 'A' & 'B' Typ. Floor Plans

REVISIONS — NO. — DATE — BY