
A-AB 302

RECEIVED
JUL 31 1990
LESLIE E. ROBERTSON
ASSOCIATES
211 EAST 48th ST., N.Y.C. 10017

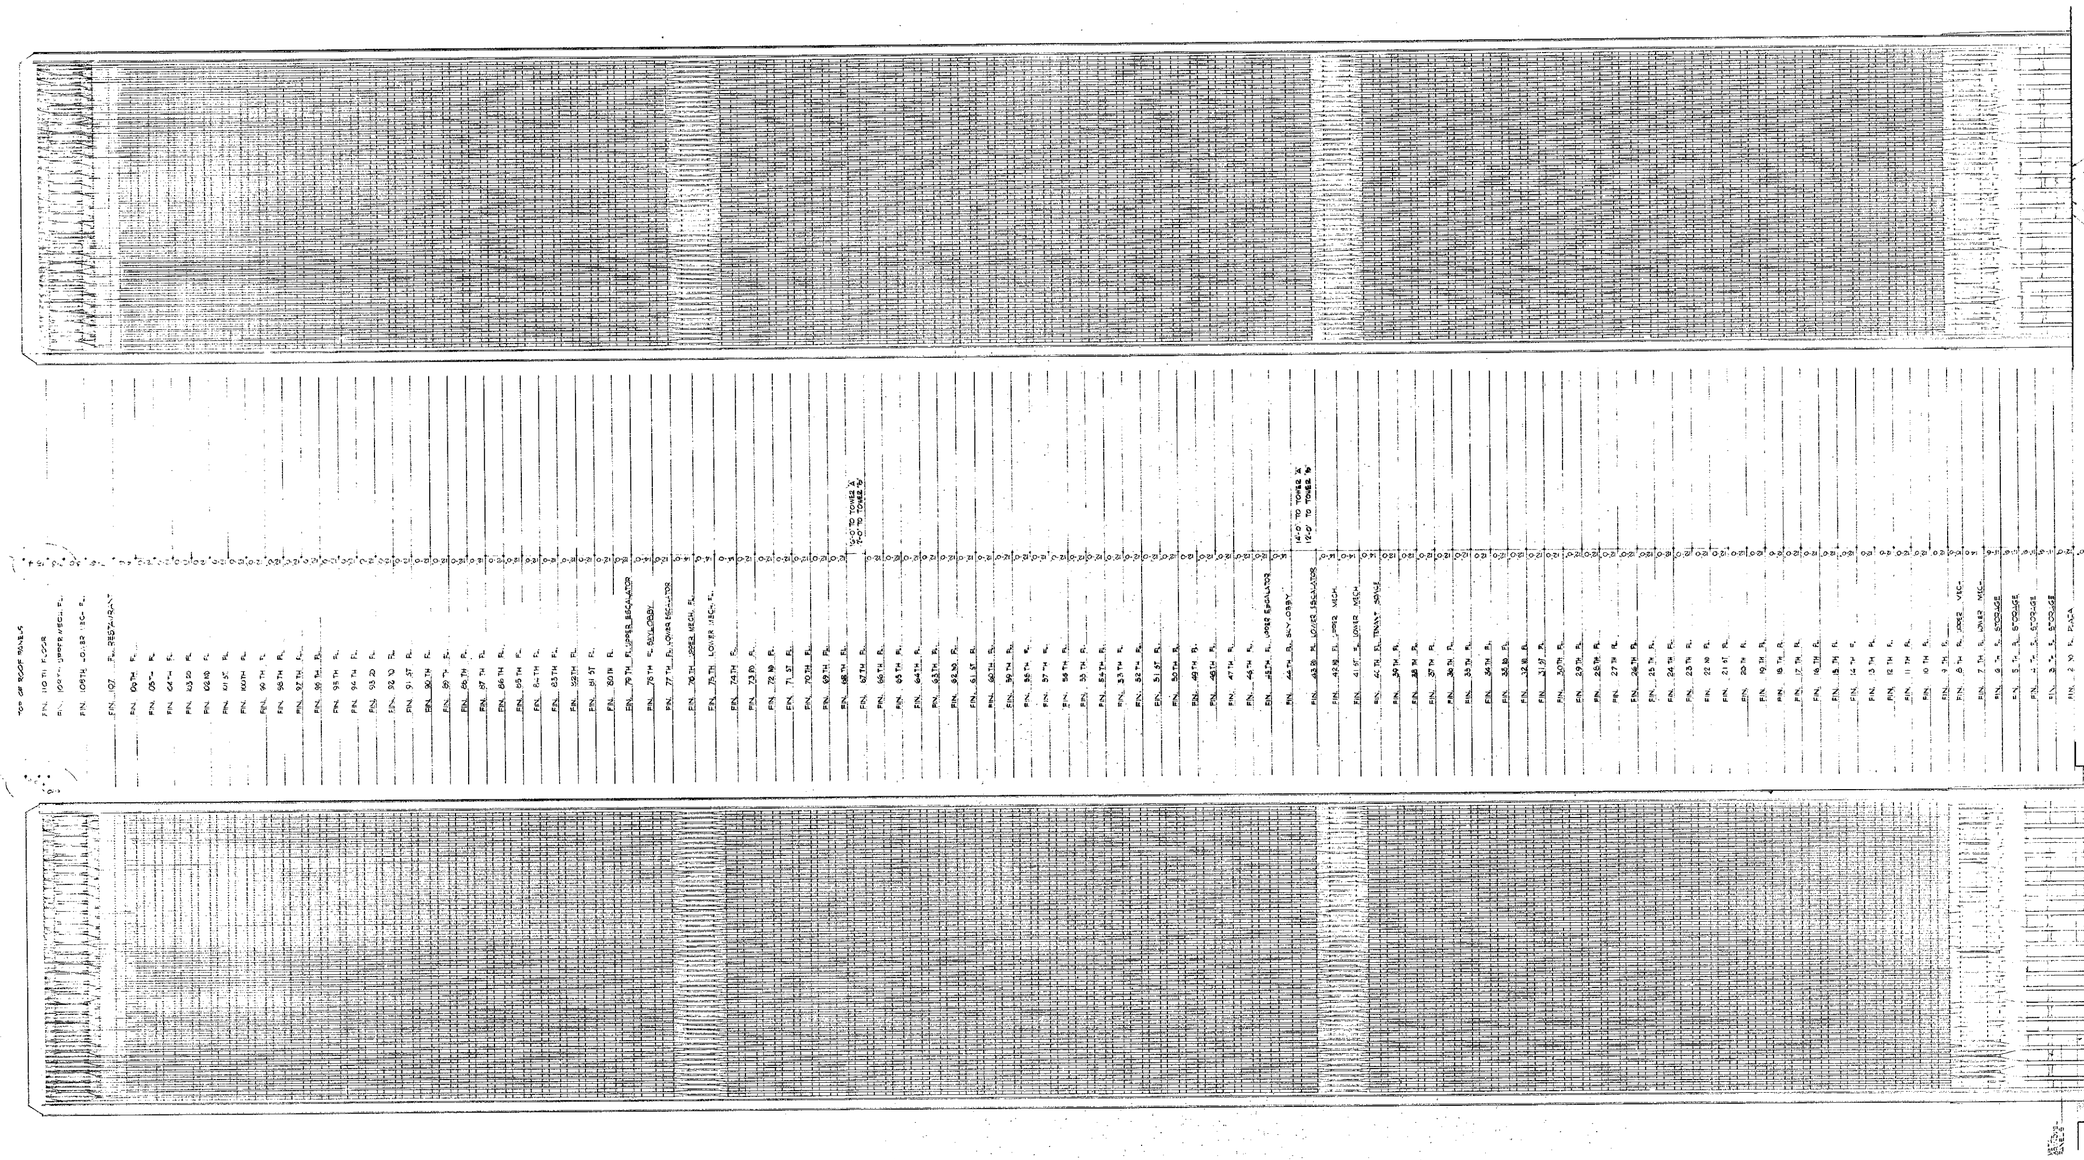

CONTRACT BID DRAWING date 9-9-68 Tower 'A' 9-1-68 Tower 'B'

NO.	DATE	SUB. NO.	BY
	REVISIONS		
A	7-10-74	4899	J.P.
1	7-25-74	4899	A.K.

NO.	DATE	SUB. NO.	BY
	REVISIONS		

APPROVED

CHIEF, PLANNING DIVISION

DATE

THE WORLD TRADE CENTER

THE PORT OF NEW YORK AUTHORITY

MINORU YAMASAKI & ASSOCIATES
MINORU YAMASAKI, ARCHITECT

EMERY ROTH & SONS
RICHARD ROTH, ARCHITECT

WORTHINGTON, SKILLING, HELLE & JACKSON
STRUCTURAL ENGINEERS

JAROS, BAUM & BOLLES
MECHANICAL ENGINEERS

JOSEPH R. LORING & ASSOCIATES
ELECTRICAL ENGINEERS

THE PORT OF NEW YORK AUTHORITY
PAVING, UTILITIES, FOUNDATIONS

TITLE: EAST & WEST ELEVATIONS

DRAWN: [illegible] CHECKED:
SCALE: 1/32" = 1'-0" DATE: 7-9-68
PROJECT NUMBER: SHEET: OF
DRAWING NUMBER: A-AB-302