

AAB-304

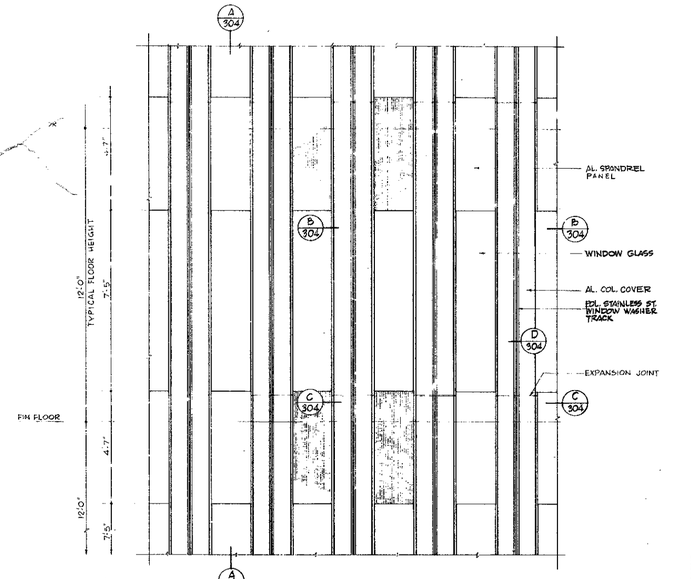


EXTERIOR ELEVATION OF TYPICAL BAY

SCALE: 3/8"=1'-0"

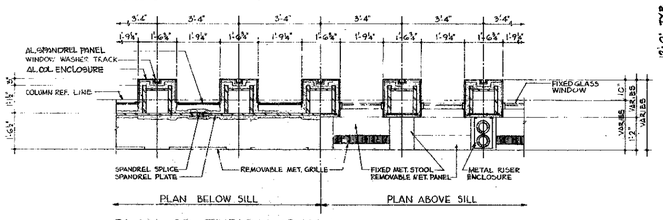


PLAN OF TYPICAL BAY

SCALE: 3/8"=1'-0"

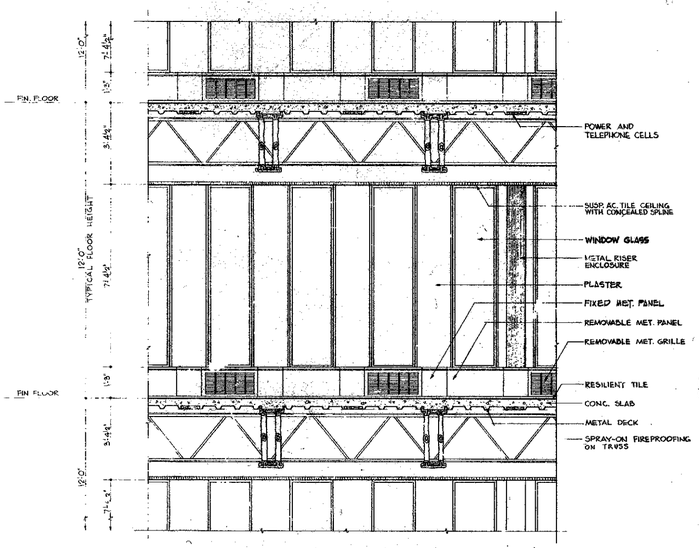

INTERIOR ELEVATION OF TYPICAL BAY

SCALE: 3/8"=1'-0"

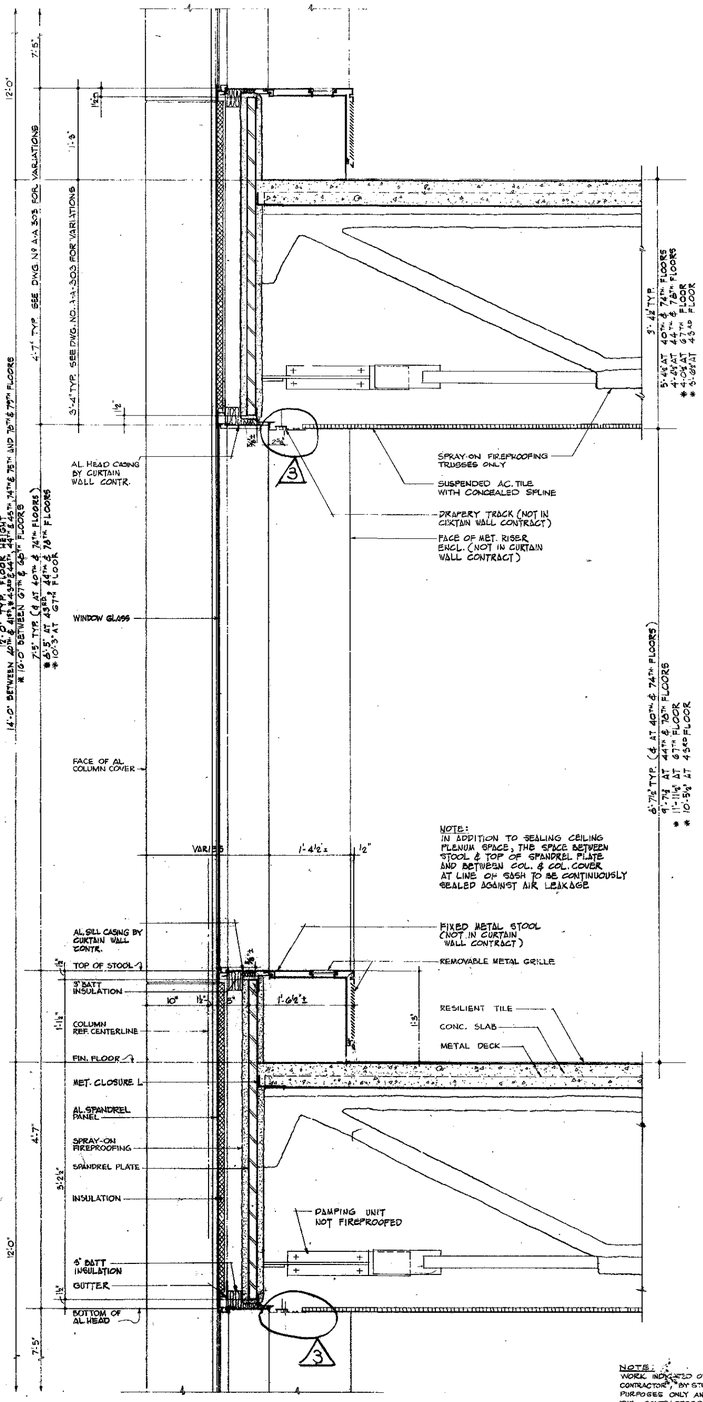

A 304 WALL SECTION THRU SPANDREL


SCALE: 1½"=1'-0"

NOTES

1. FOR HEAD CONDITIONS AT 43RD & 67TH FLS. SEE DETAIL 'E' THIS SHEET - TOWER "A"


* 2. 43rd & 67TH FLOOR HEIGHT OF TOWER "B" SHALL BE 12'-0" TH TYPICAL HEIGHT WINDOWS, SPANDRELS & CEILINGS.

3. "E" TH SIZE DETAILS ON DWG. A-AB-203

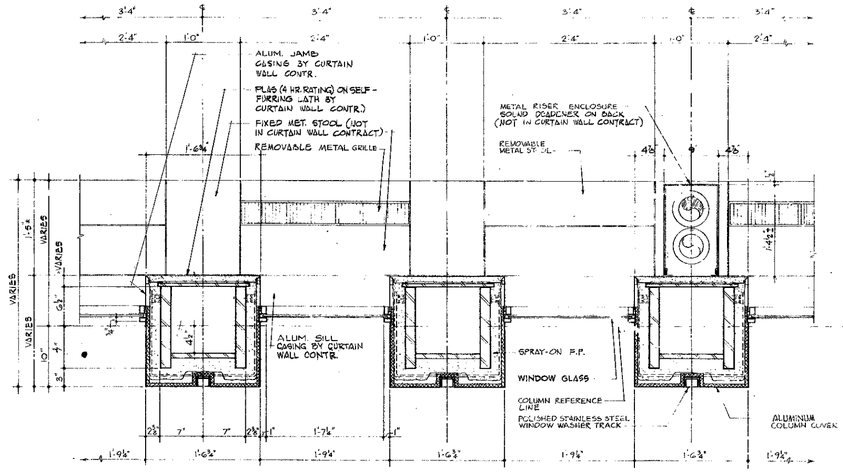


B 304 COLUMN SECTION ABOVE SILL

SCALE: 1½"=1'-0"

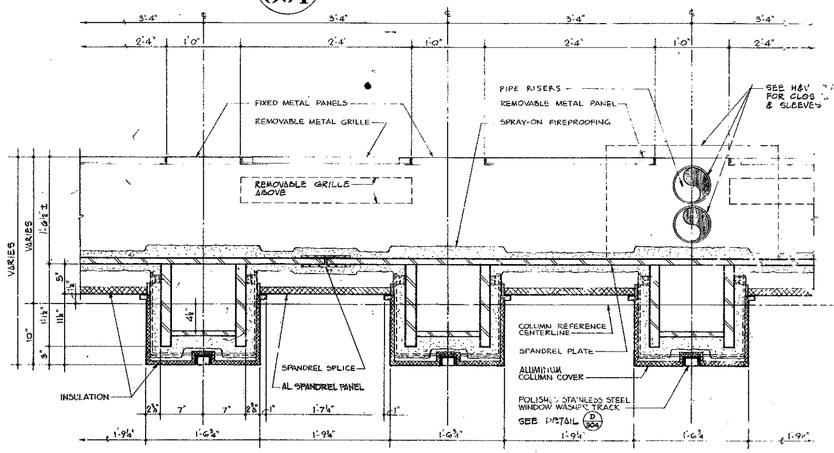


C 304 COLUMN SECTION BELOW SILL

SCALE: 1½"=1'-0"

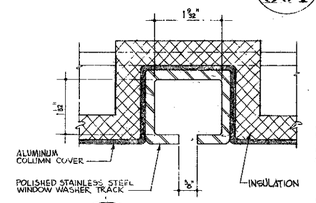

D 304 WINDOW WASHER TRACK PROFILE

FULL SIZE

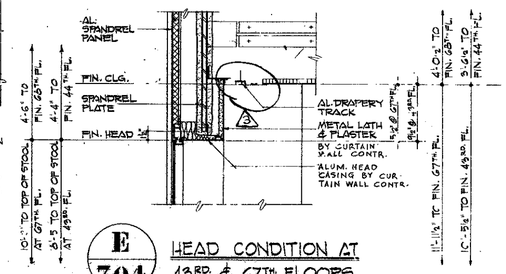

E 304 HEAD CONDITION AT 43RD & 67TH FLOORS

SCALE: 1½"=1'-0"

NOTE: ABOVE DETAIL TO APPLY TO TOWER "A" ONLY

NOTE:
WORK INDICATED ON THESE DRAWINGS AS "BY CURTAIN WALL CONTRACTOR", "NOT BY CURTAIN WALL CONTRACTOR", "BY STRUCT. CONTRACTOR", OR OTHER SIMILAR NOTES, ARE FOR CLARIFICATION PURPOSES ONLY AND SHALL NOT BE CONSTRUED TO INDICATE THE COMPLETE LIMITS OF THE CONTRACTOR'S WORK.

CONTRACT BID DRAWING date 2-2-68 Tower 'A' 2-1-68 Tower 'B'

No.	DATE	BLG NO.	BY	No.	DATE	BLG NO.	BY
A	11-6-70						
1	7-1-68						
2	3-21-68						

REVISIONS REVISIONS

CHIEF, PLANNING DIVISION

THE WORLD TRADE CENTER

THE PORT OF NEW YORK AUTHORITY

MINORU YAMASAKI & ASSOCIATES MINORU YAMASAKI, ARCHITECT	EMERY ROTH & SONS RICHARD ROTH, ARCHITECT
WORTHINGTON, SKILLING, HELLER & JACKSON STRUCTURAL ENGINEERS	JAROS, BAUM & BOLLES MECHANICAL ENGINEERS
JOSEPH R. LORING & ASSOCIATES ELECTRICAL ENGINEERS	THE PORT OF NEW YORK AUTHORITY PAVING, UTILITIES, FOUNDATIONS

TITLE: FACADE ELEVATIONS, SECTIONS & DETAILS AT TYPICAL "TOWER"

DRAWN	R.W.d.
CHECKED	
SCALE	AS NOTED
PROJECT NUMBER	
SHEET	
DRAWING NUMBER	A AB-304