
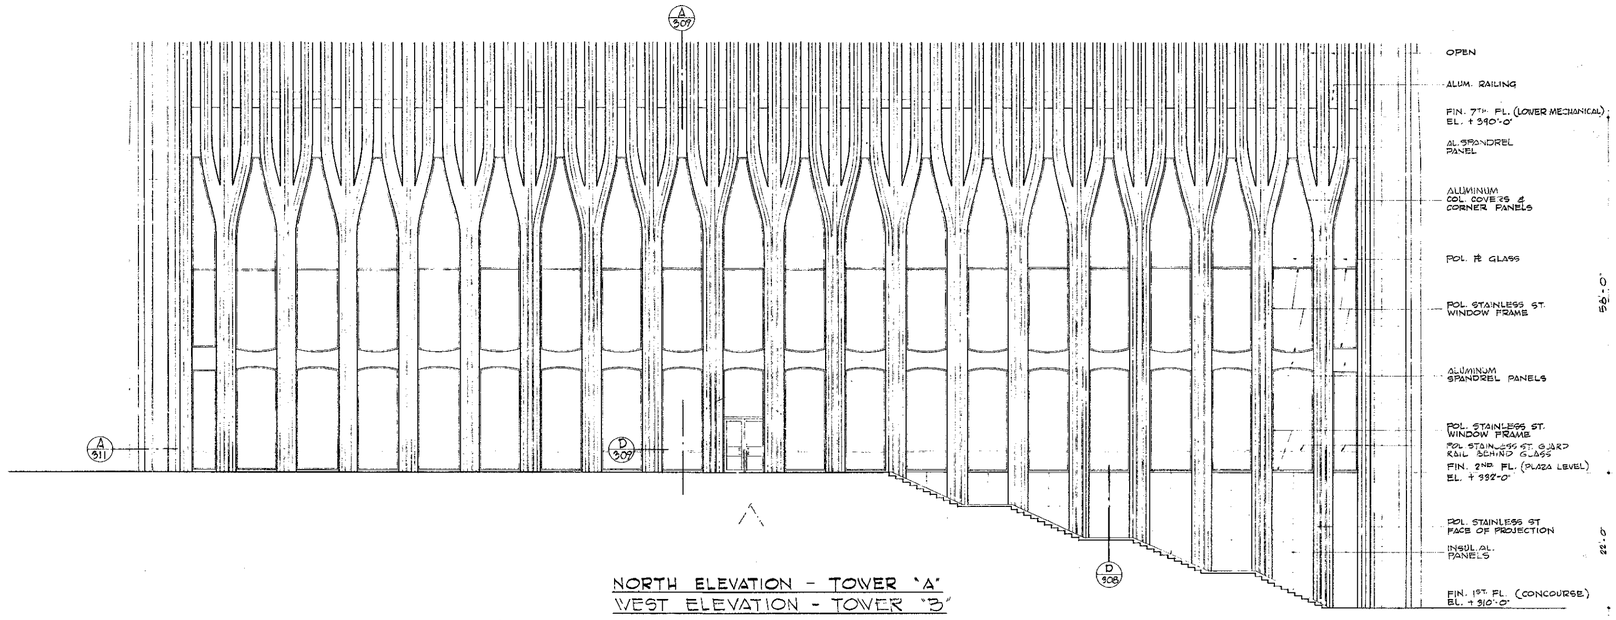


NORTH ELEVATION - TOWER 'A'
WEST ELEVATION - TOWER 'B'

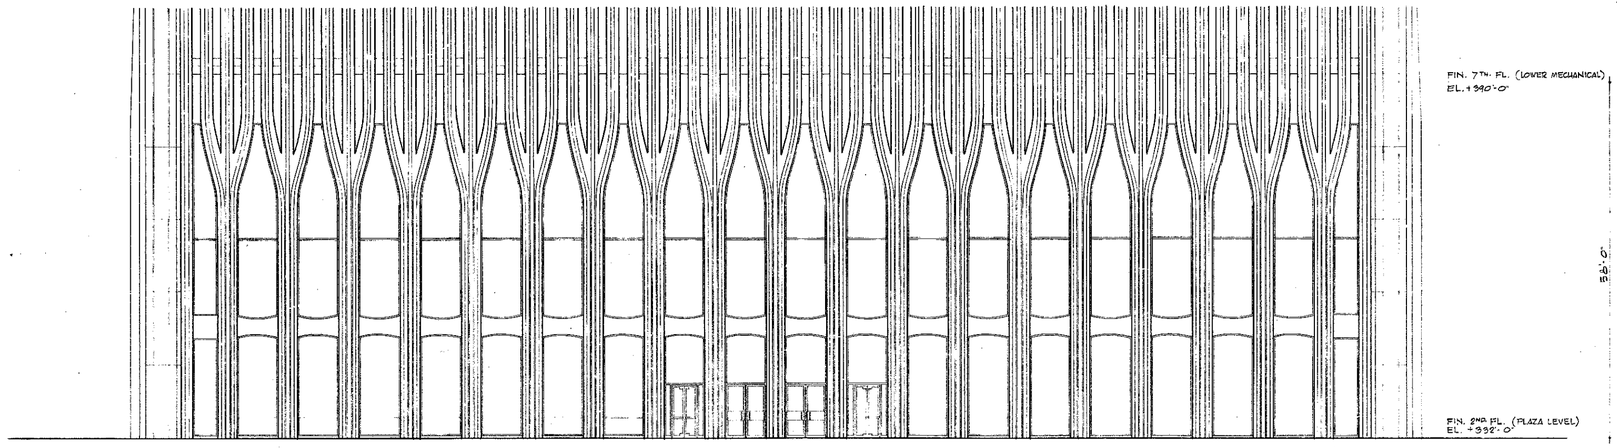

EAST ELEVATION - TOWER 'A'
NORTH ELEVATION - TOWER 'B'

1/8"=1'-0" 0 4' 8' 16' 24'

CONTRACT BID DRAWING date 2-2-68 Tower 'A' 3-1-68 Tower 'B'

NO.	DATE	REVISIONS	BY
1	7-26-67	4-SET 5-BID	N.N. A.K.

APPROVED

CHIEF, PLANNING DIVISION

DATE

THE WORLD TRADE CENTER

THE PORT OF NEW YORK AUTHORITY

MINORU YAMASAKI & ASSOCIATES
MINORU YAMASAKI, ARCHITECT

EMERY ROTH & SONS
RICHARD ROTH, ARCHITECT

WORTHINGTON, SKILLING, HELLE & JACKSON
STRUCTURAL ENGINEERS

JAROS, BAUM & BOLLES
MECHANICAL ENGINEERS

JOSEPH R. LORING & ASSOCIATES
ELECTRICAL ENGINEERS

THE PORT OF NEW YORK AUTHORITY
PAVING UTILITIES & MISCELLANEOUS

TITLE: NORTH & EAST BASE ELEVATIONS

DRAWN	A.H.	CHECKED	
SCALE	1/8"=1'-0"	DATE	7-31-67
PROJECT NUMBER		SHEET	
DRAWING NUMBER	A-AB-305		