

AA 8-306

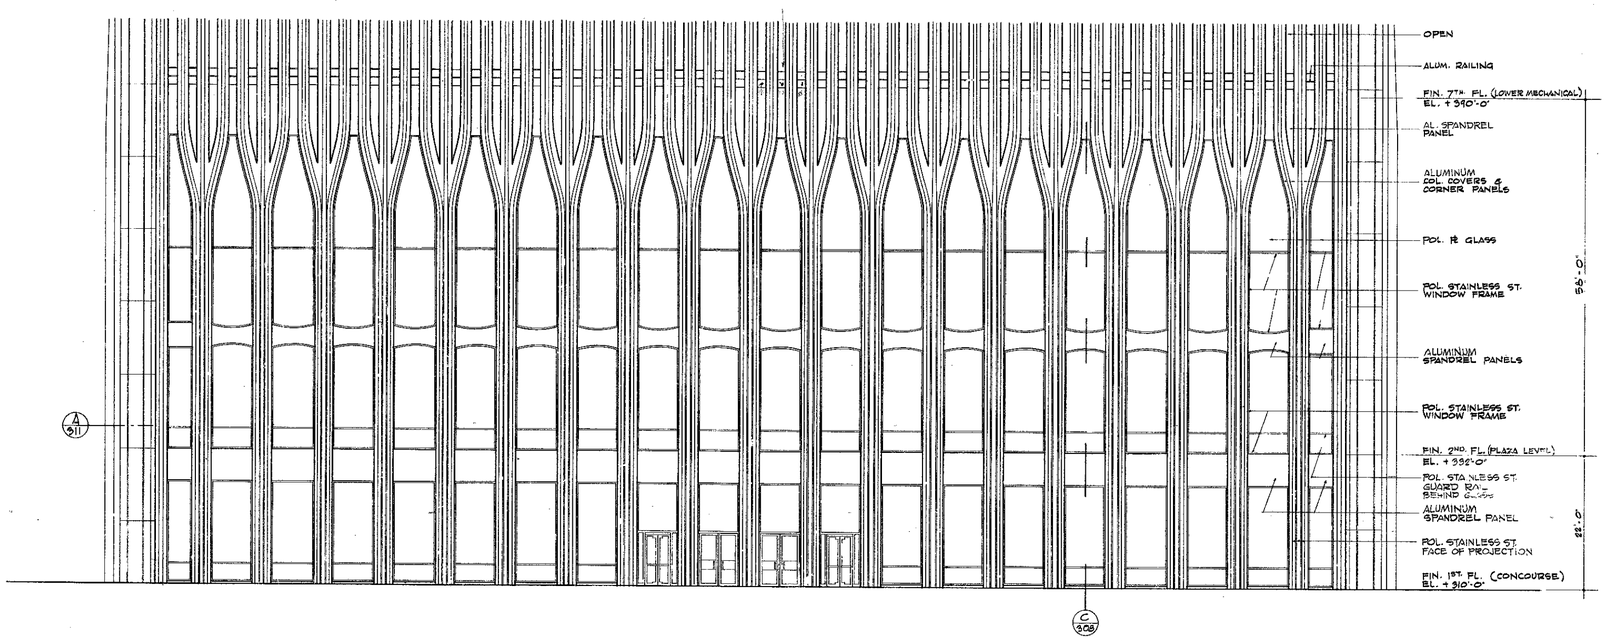

WEST ELEVATION - TOWER "A"
SOUTH ELEVATION - TOWER "B"

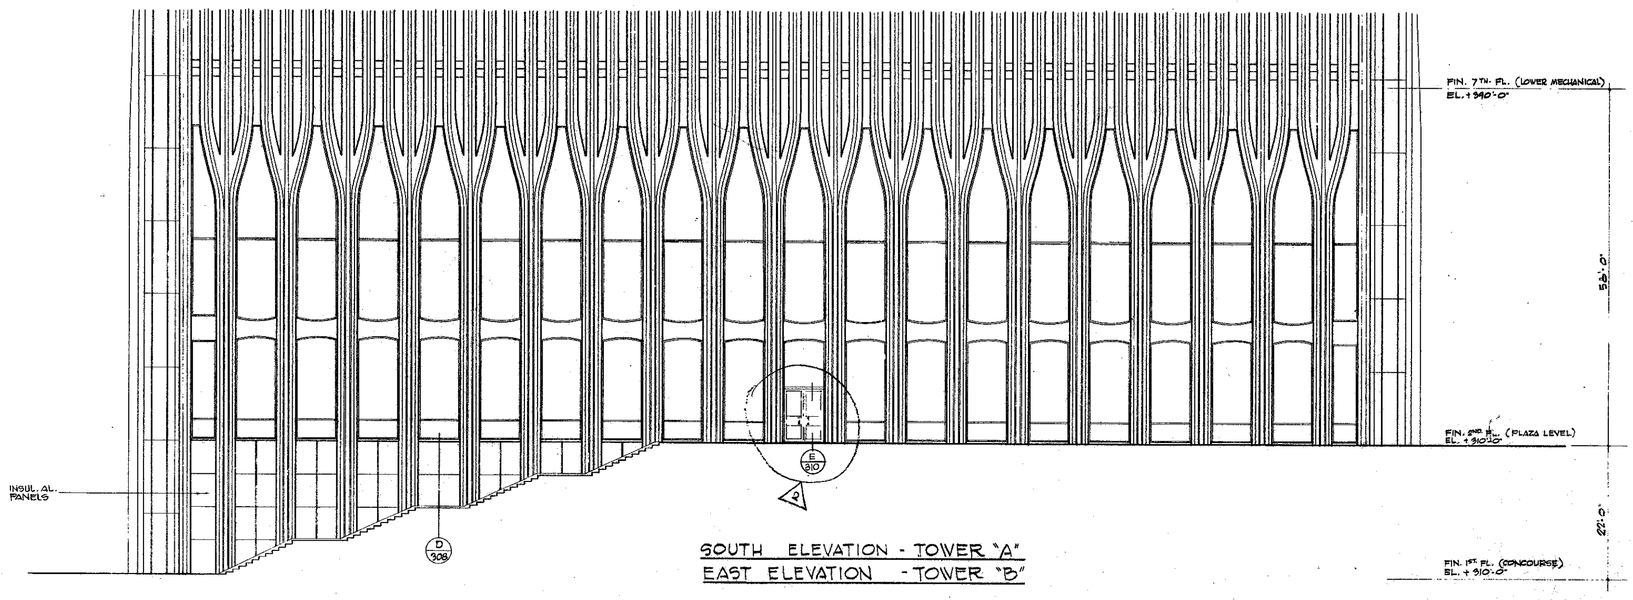

SOUTH ELEVATION - TOWER "A"
EAST ELEVATION - TOWER "B"

1/8"=1'-0" 0 4 8 16' 24'

CONTRACT BID DRAWING date 2-9-66 Tower 'A' 3-1-66 Tower 'B'

NO.	DATE	BUL. NO.	BY

REVISIONS

NO.	DATE	BUL. NO.	BY
1	7-25-72	4-ED-5300 A-308	H.H. A.K.

REVISIONS

APPROVED

CHIEF, PLANNING DIVISION
DATE

REGISTERED ARCHITECT
STATE OF NEW YORK
No. 13531

THE WORLD TRADE CENTER

THE PORT OF NEW YORK AUTHORITY

MINORU YAMASAKI & ASSOCIATES
MINORU YAMASAKI, ARCHITECT

EMERY ROTH & SONS
RICHARD ROTH, ARCHITECT

WORTHINGTON, SKILLING, HELLE & JACKSON
STRUCTURAL ENGINEERS

JAROS, BAUM & BOLLES
MECHANICAL ENGINEERS

JOSEPH R. LORING & ASSOCIATES
ELECTRICAL ENGINEERS

THE PORT OF NEW YORK AUTHORITY
PAVING, UTILITIES, FOUNDATIONS

TITLE
WEST & SOUTH BASE ELEVATIONS

DRAWN	H.Y.	CHECKED	
SCALE	1/8"=1'-0"	DATE	7-12-67
PROJECT NUMBER		SHEET	OF
DRAWING NUMBER	A-AB-306		