

AAB-308

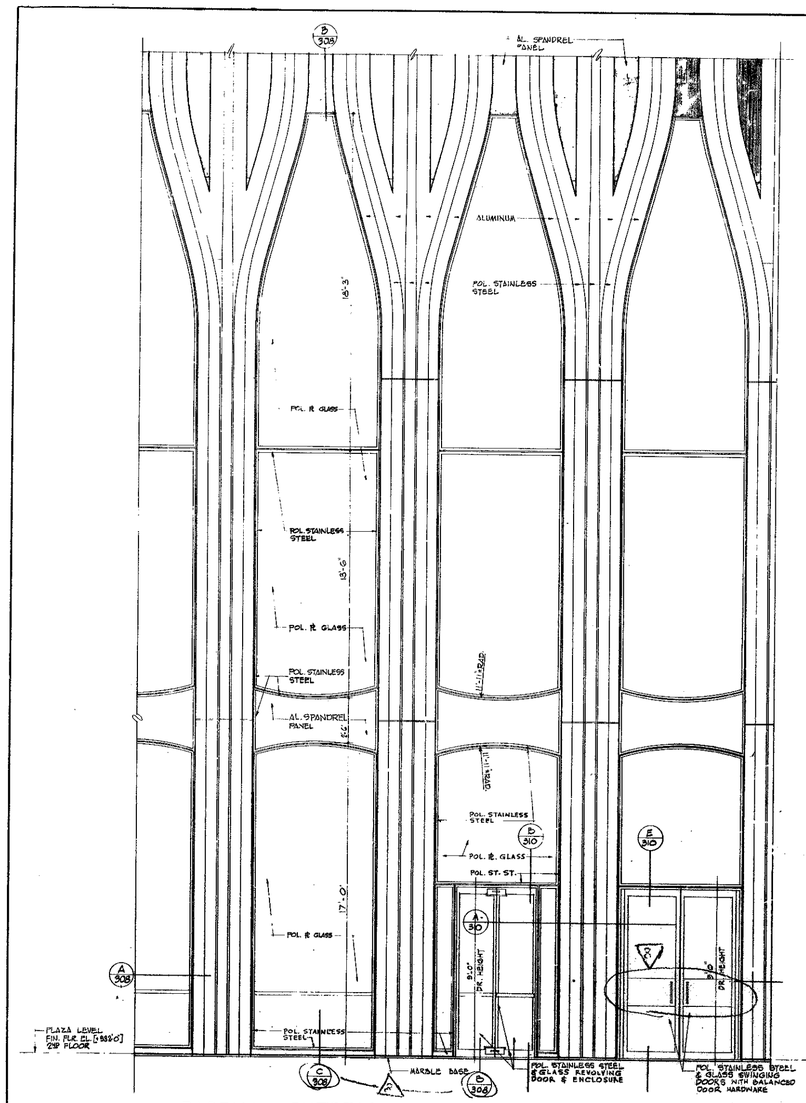

PARTIAL EXTERIOR ELEVATION


NOTE:
FOR ELEVATIONS OF BASE BELOW PLAZA LEVEL SEE DRAWINGS Nos A-AB-305 AND A-AB-306

A 308 PLAN

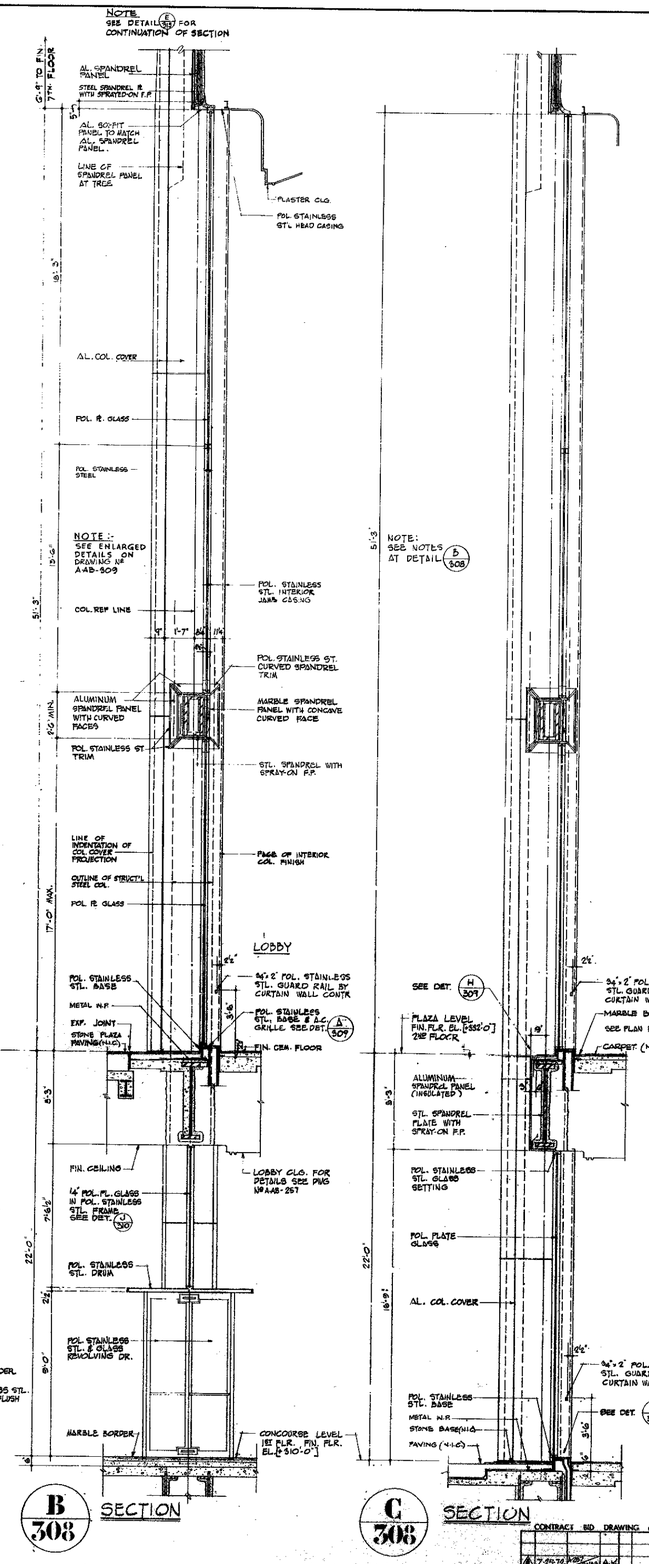


B 308 SECTION


C 308 SECTION

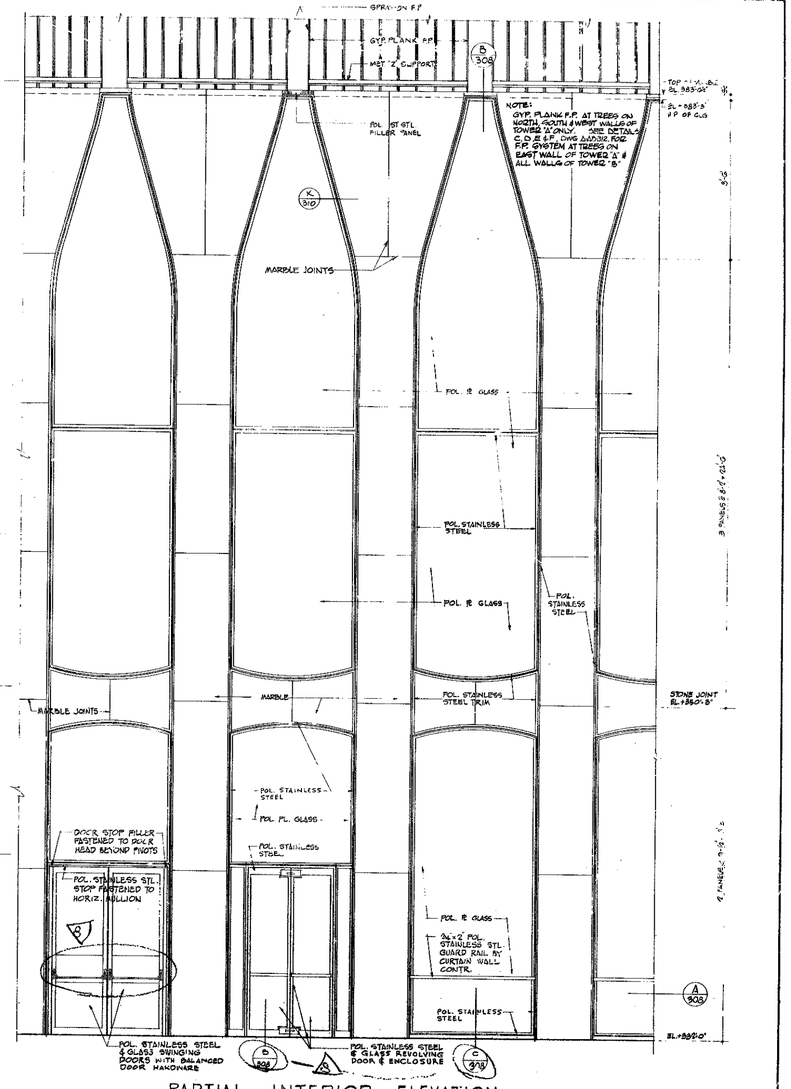

PARTIAL INTERIOR ELEVATION

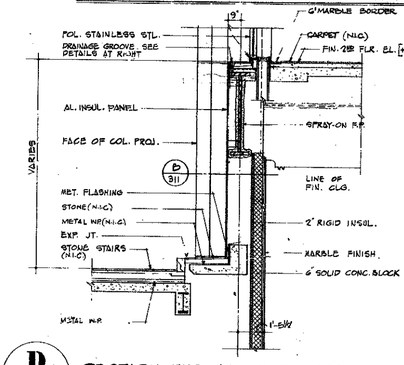

D 308 SECTION THROUGH INSUL. METAL PANELS AT PLAZA STAIRS

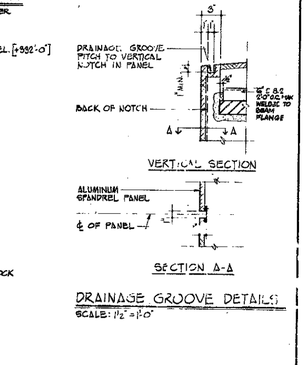

DRAINAGE GROOVE DETAILS

SCALE: 1½" = 1'-0"

CONTRACT	BID	DRAWING	date - 2-9-68 Tower 'A' 8-1-68 Tower 'B'
7-20-70			
11-6-70			
5-16-70	A-47		
9-29-69	A-40		
5-29-69	A-25		
5-29-69	A-17		
7-5-68			
5-1-68			

REVISION'S — REVISIONS

APPROVED

CHIEF, PLANNING DIVISION

DATE

NOTE:
WORK INDICATED ON THESE DRAWINGS AS "BY CURTAIN WALL CONTRACTOR," NOT BY CURTAIN WALL CONTRACTOR," "BY STRUCTURAL CONTRACTOR", OR OTHER SIMILAR NOTES ARE FOR CLARIFICATION PURPOSES ONLY AND SHALL NOT BE CONSTRUED TO INDICATE THE COMPLETE LIMITS OF THE CONTRACT WORK.

REGISTERED ARCHITECT — STATE OF NEW YORK

THE WORLD TRADE CENTER

THE PORT OF NEW YORK AUTHORITY

MINORU YAMASAKI & ASSOCIATES
MINORU YAMASAKI, ARCHITECT

EMERY ROTH & SONS
RICHARD ROTH, ARCHITECT

WORTHINGTON, SKILLING, HELLE & JACKSON
STRUCTURAL ENGINEERS

JAROS, BAUM & BOLLES
MECHANICAL ENGINEERS

JOSEPH R. LORIPO & ASSOCIATES
ELECTRICAL ENGINEERS

THE PORT OF NEW YORK AUTHORITY
PAVING, UTILITIES, TOWERS

TITLE: FAÇADE ELEVATIONS & SECTIONS AT BASE

DRAWN	A.H.	CHECKED	
SCALE	3/8" = 1'-0"	DATE	7-31-67
PROJECT NUMBER		SHEET	OF
*HARING NUMBER	A-AB-308		